This USG System Detail must not be used without a complete evaluation by owner's design professional to verify the suitablity of its use with your specific application.

Construction Solution Details: Ceiling Plan

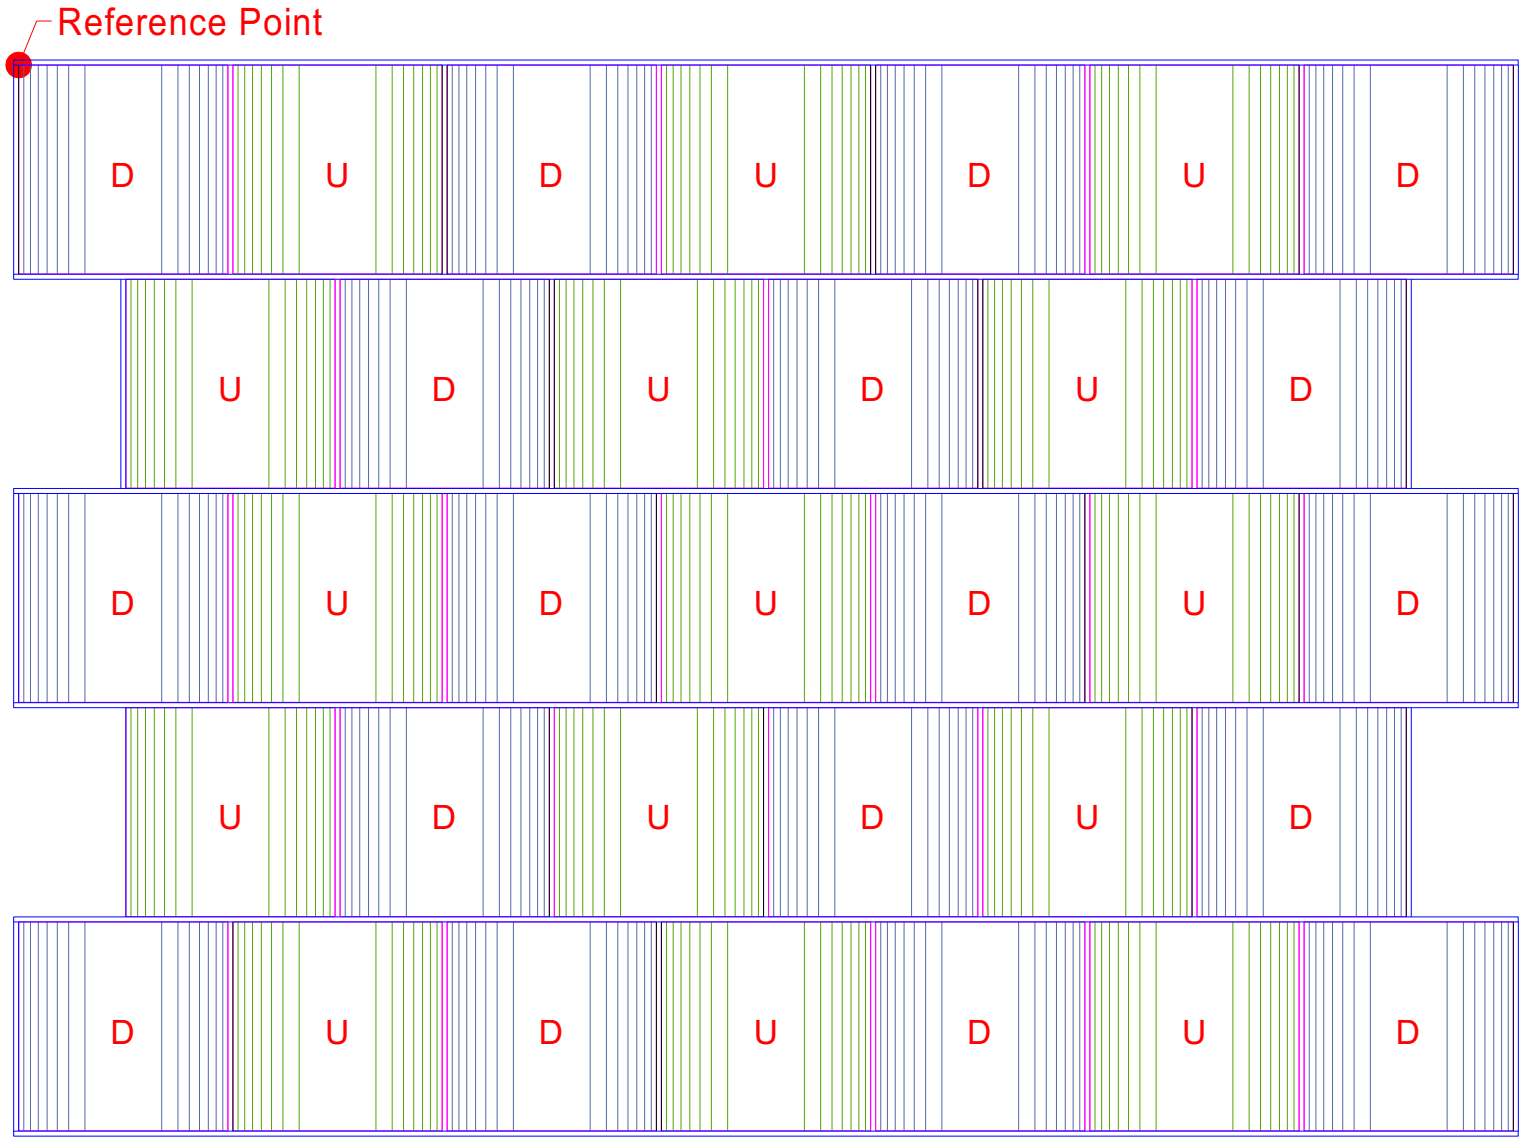

USG Corporation
125 South Franklin Street
Chicago, IL 60606-4678

Architectural and Technical Solutions
800-874-4968

Drawn by: DN
Approved: SM
Revision:
Scale:

Date: June 20, 2006
Date:
Change:
Project:
File: 091500027

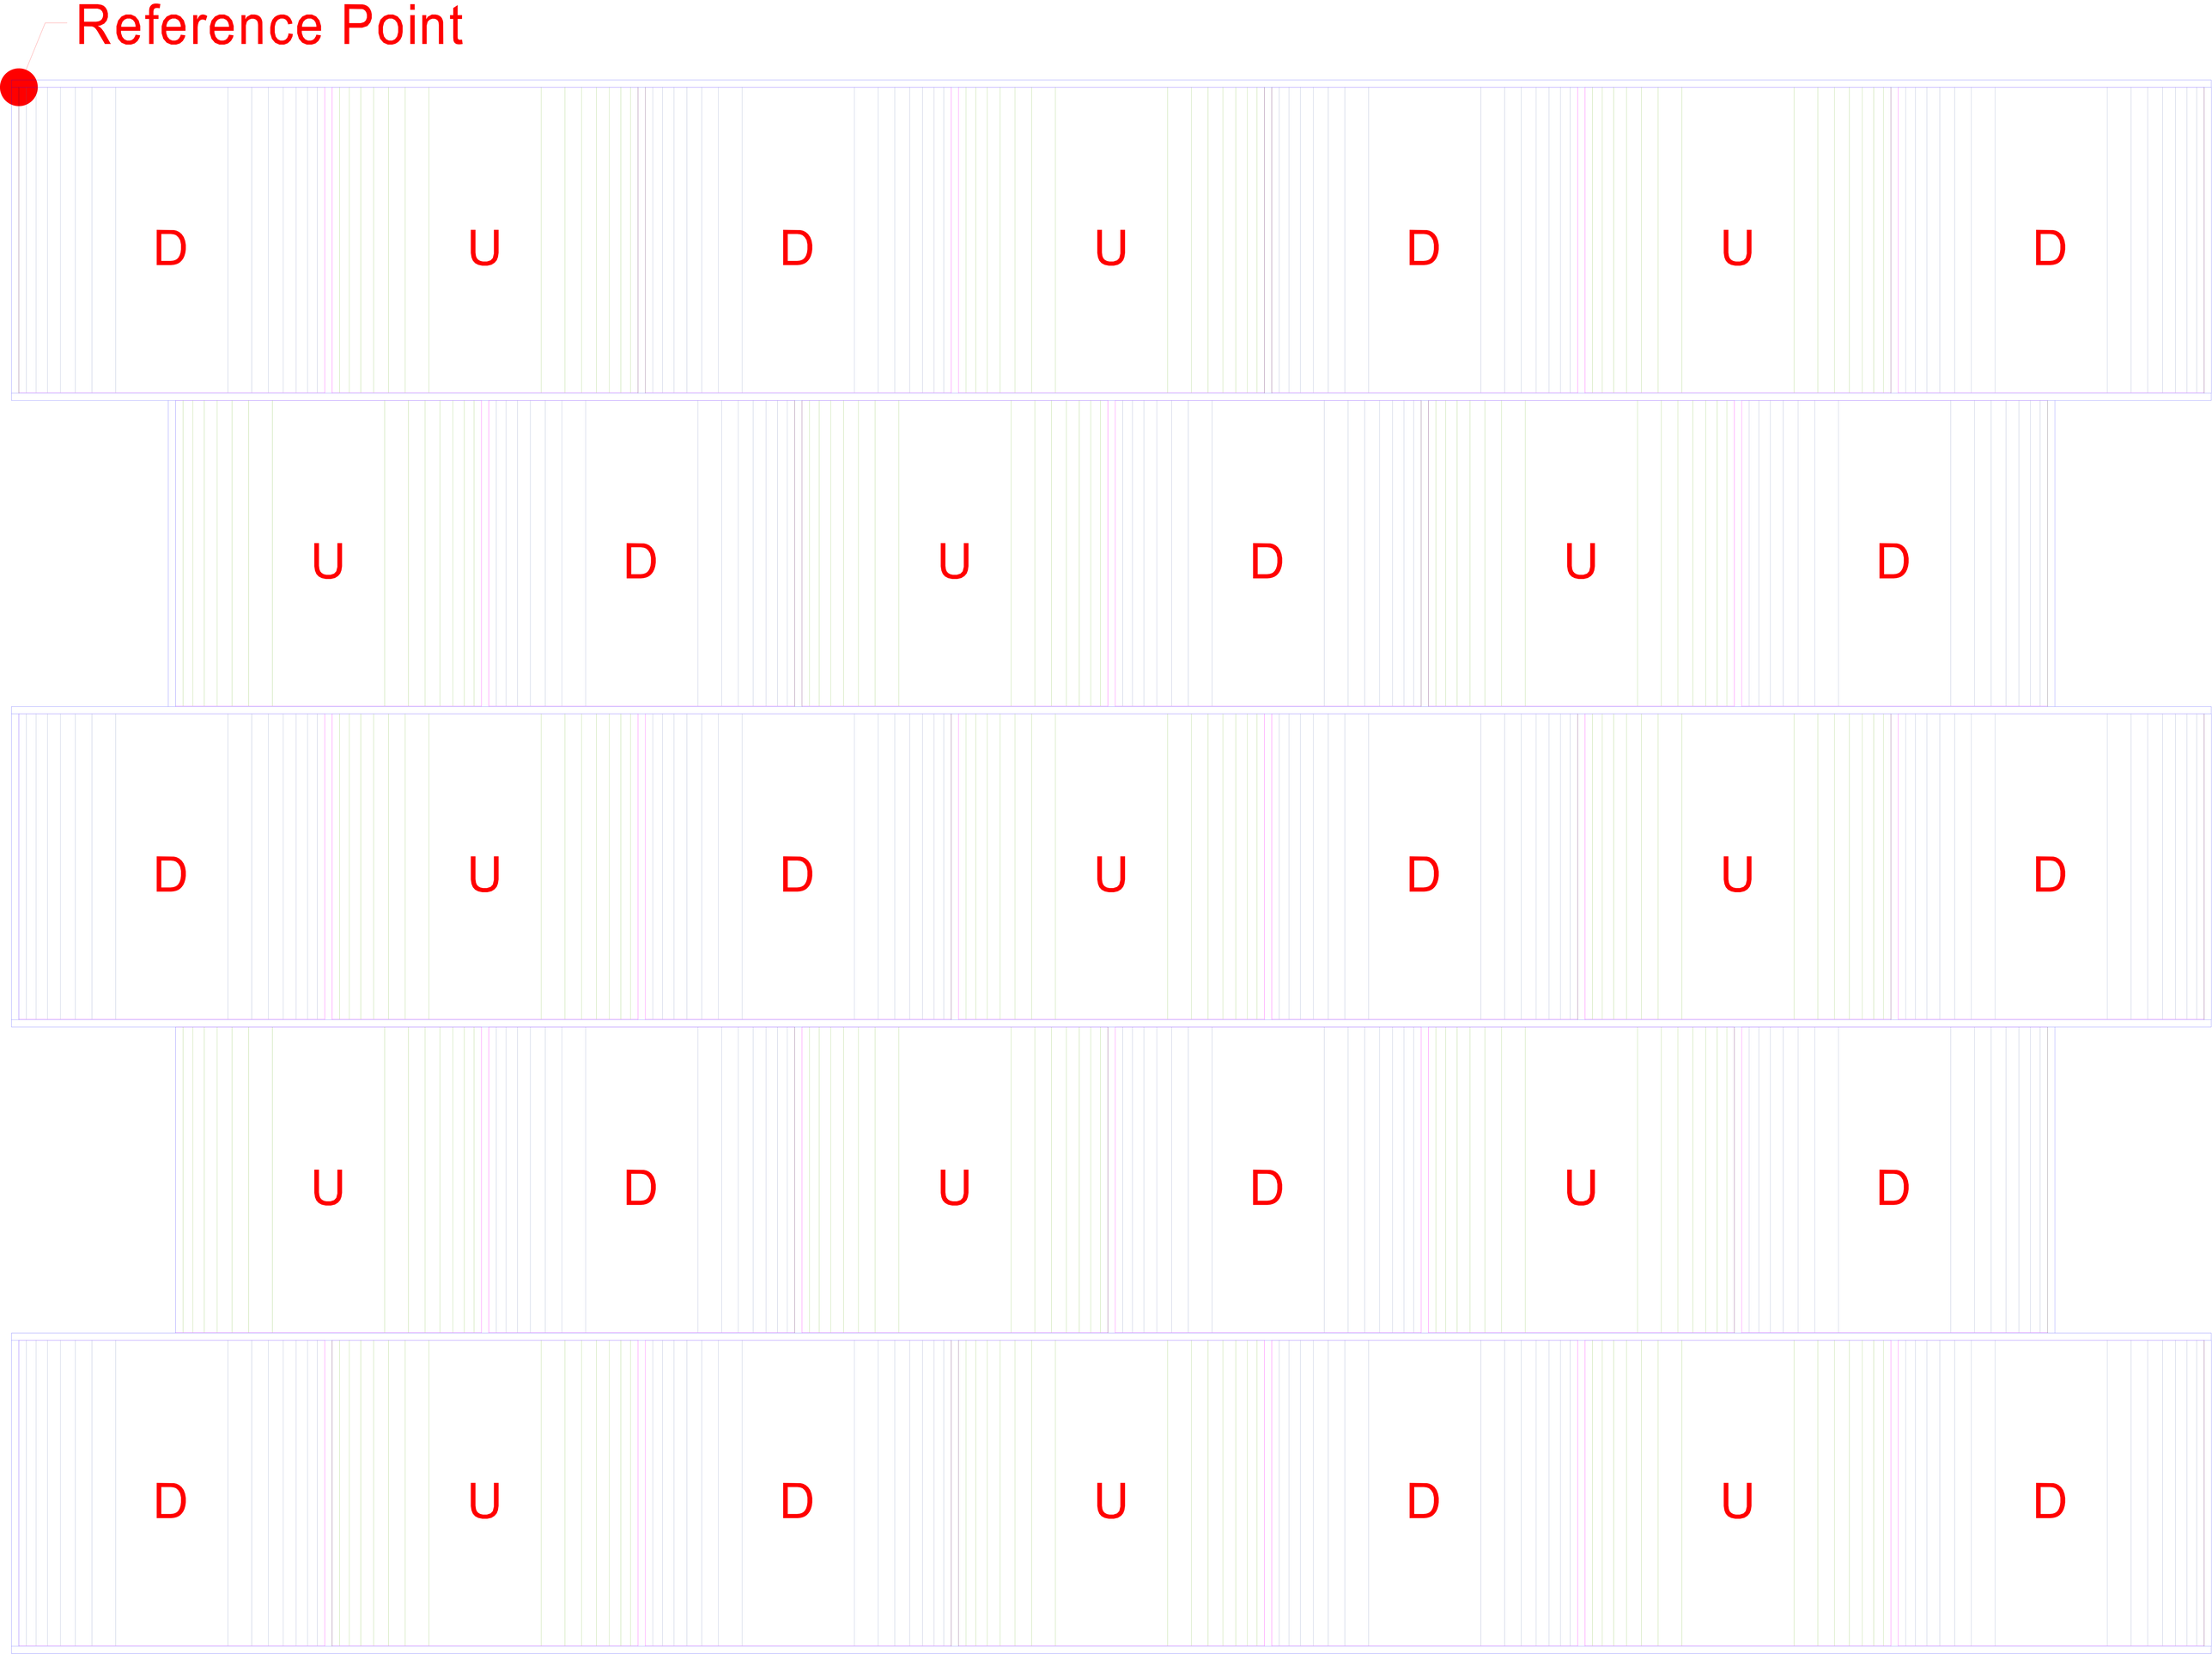
Reference Point
D U D U D U D
U D U D U D
D U D U D U D
U D U D U D
D U D U D U D