Construction Solution Details: 8" Trim Under Grid Model

This USG System Detail must not be used without a complete evaluation by owner's design professional to verify the suitablity of its use with your specific application.

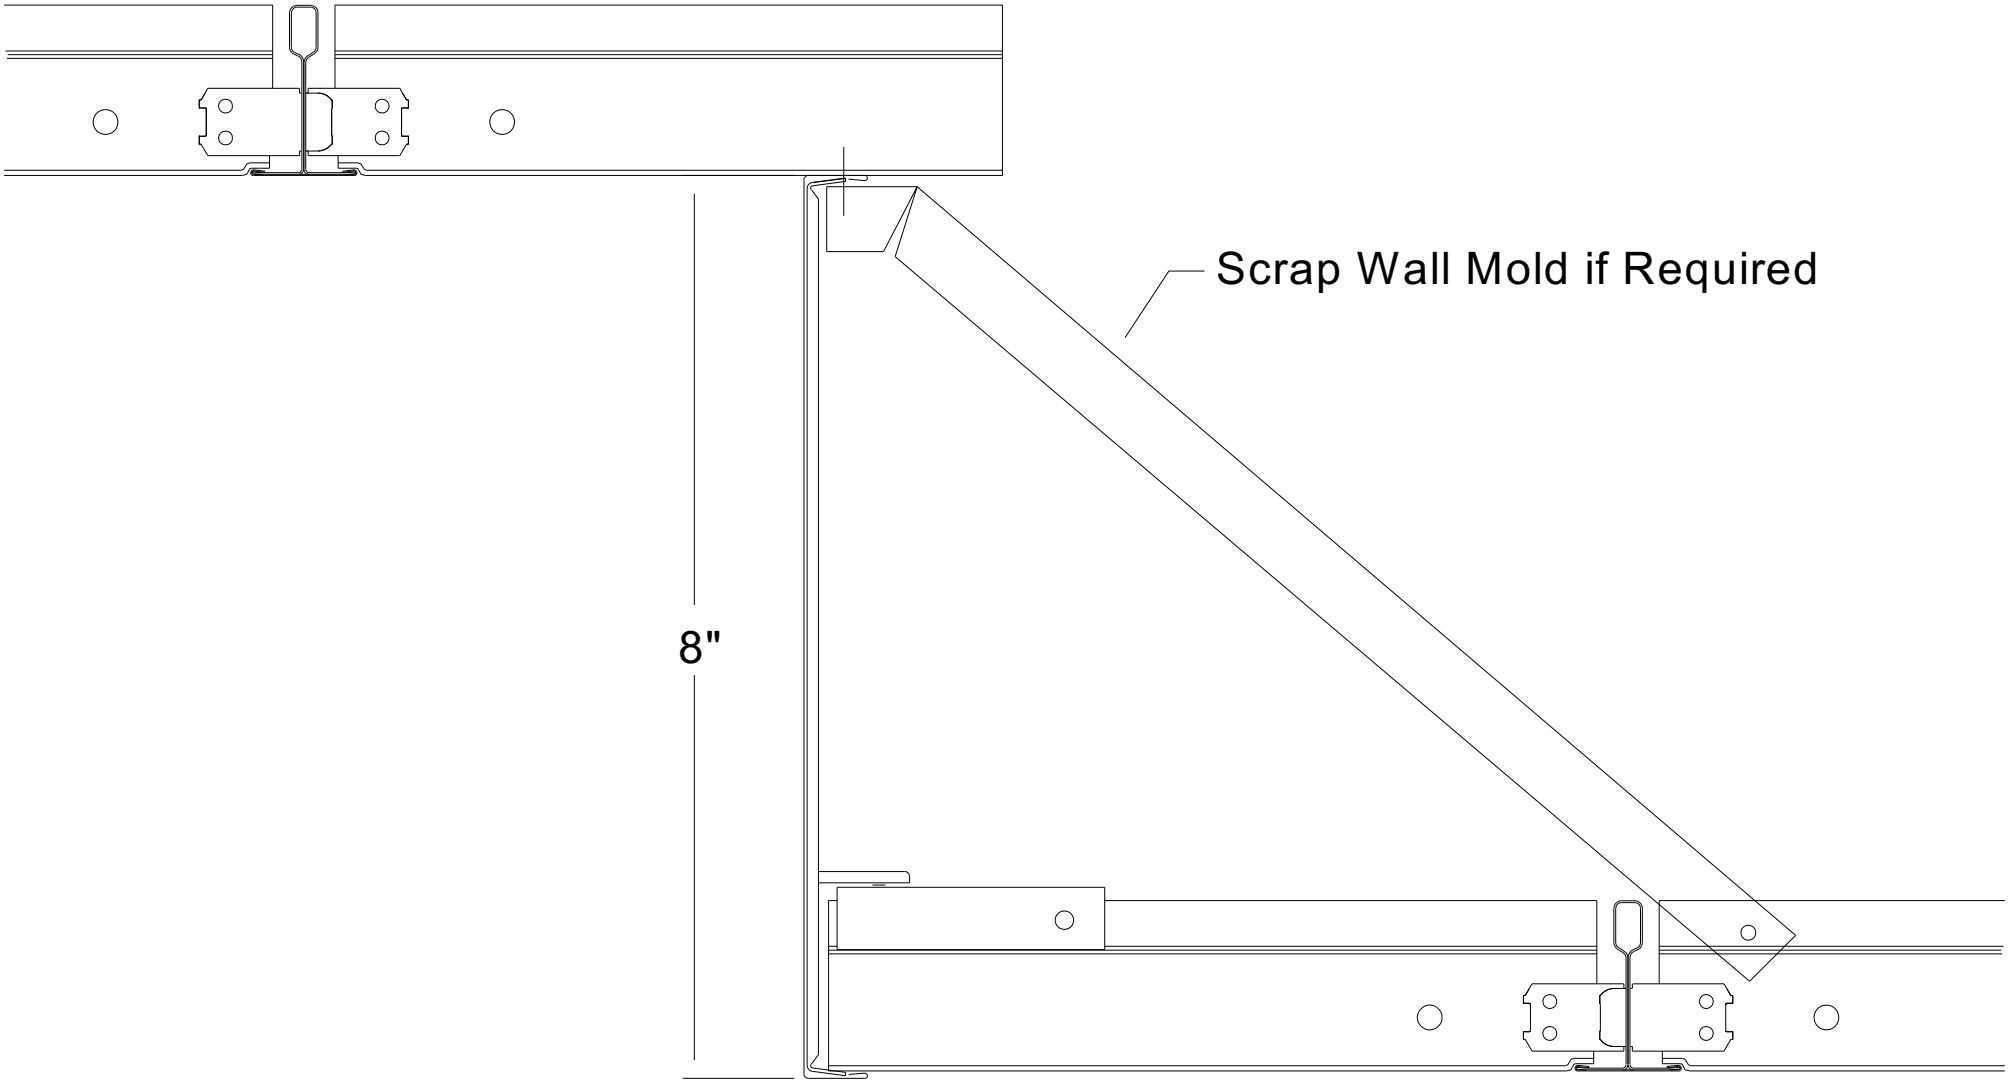

USG Corporation
125 South Franklin Street
Chicago, IL 60606-4678

Architectural and Technical Solutions
800-874-4968

Drawn by:		Date:	July 31, 2006
Approved:	SM	Date:	
Revision:	DN	Change:	
Scale:	Not to Scale	Project:	
		File:	091500126

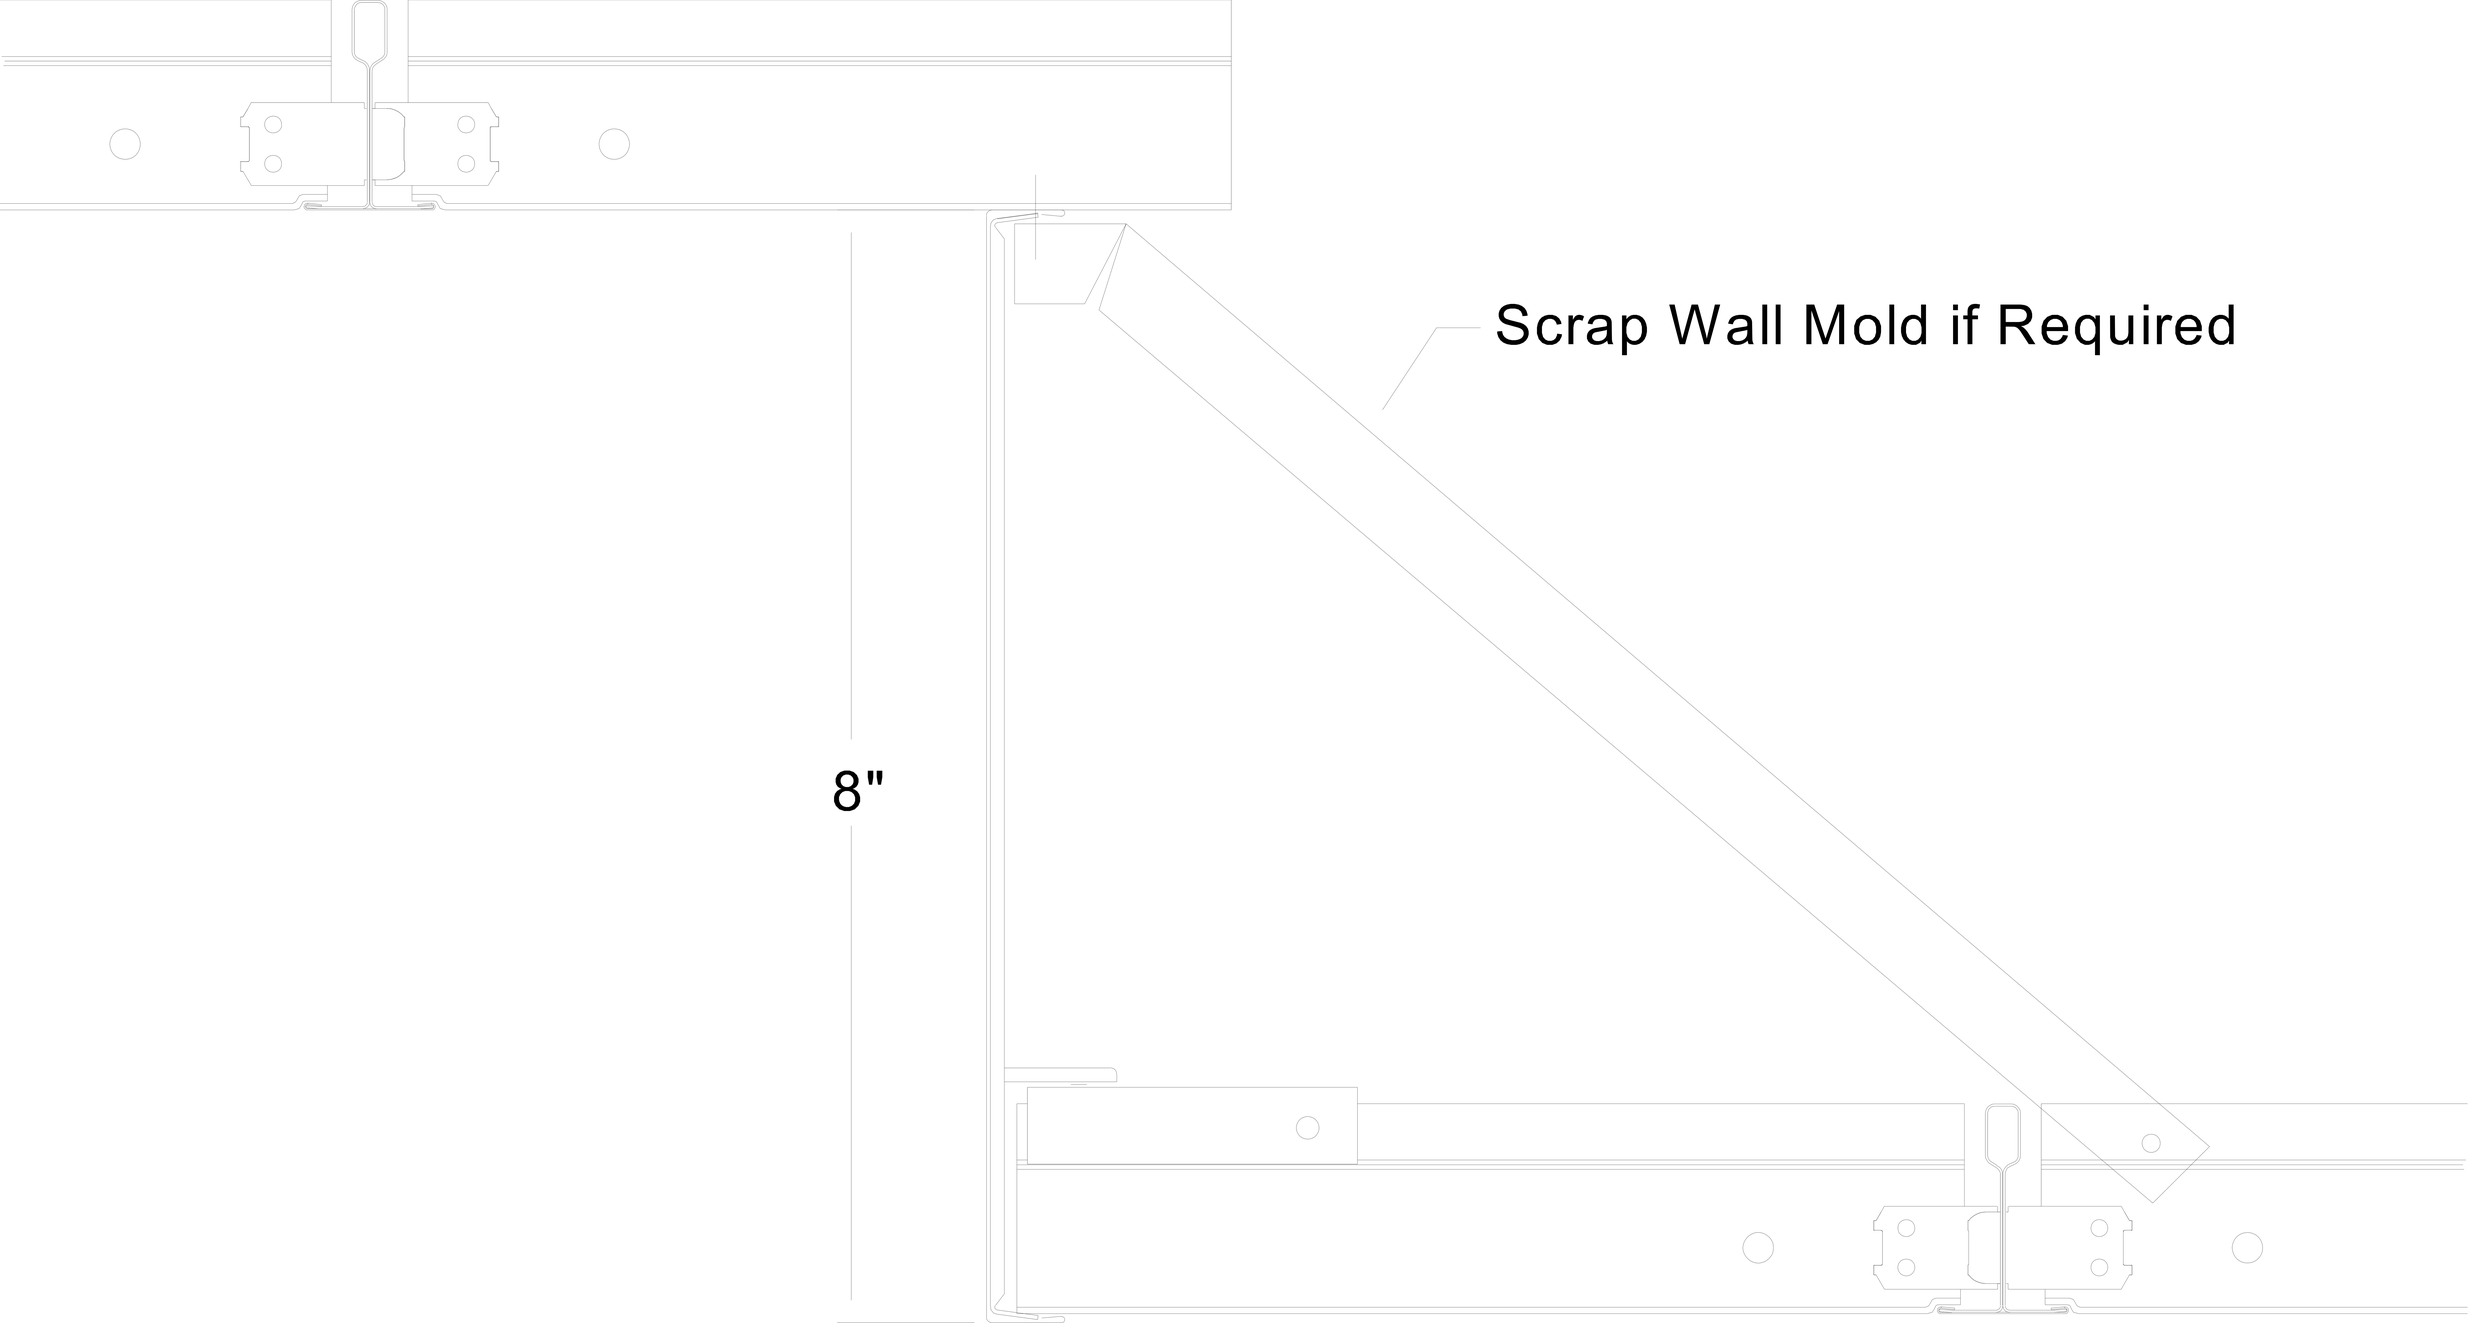
Scrap Wall Mold if Required
8"