Construction Solution Details: Custom Reflective Plenum Box

This USG System Detail must not be used without a complete evaluation by owner's design professional to verify the suitablity of its use with your specific application.

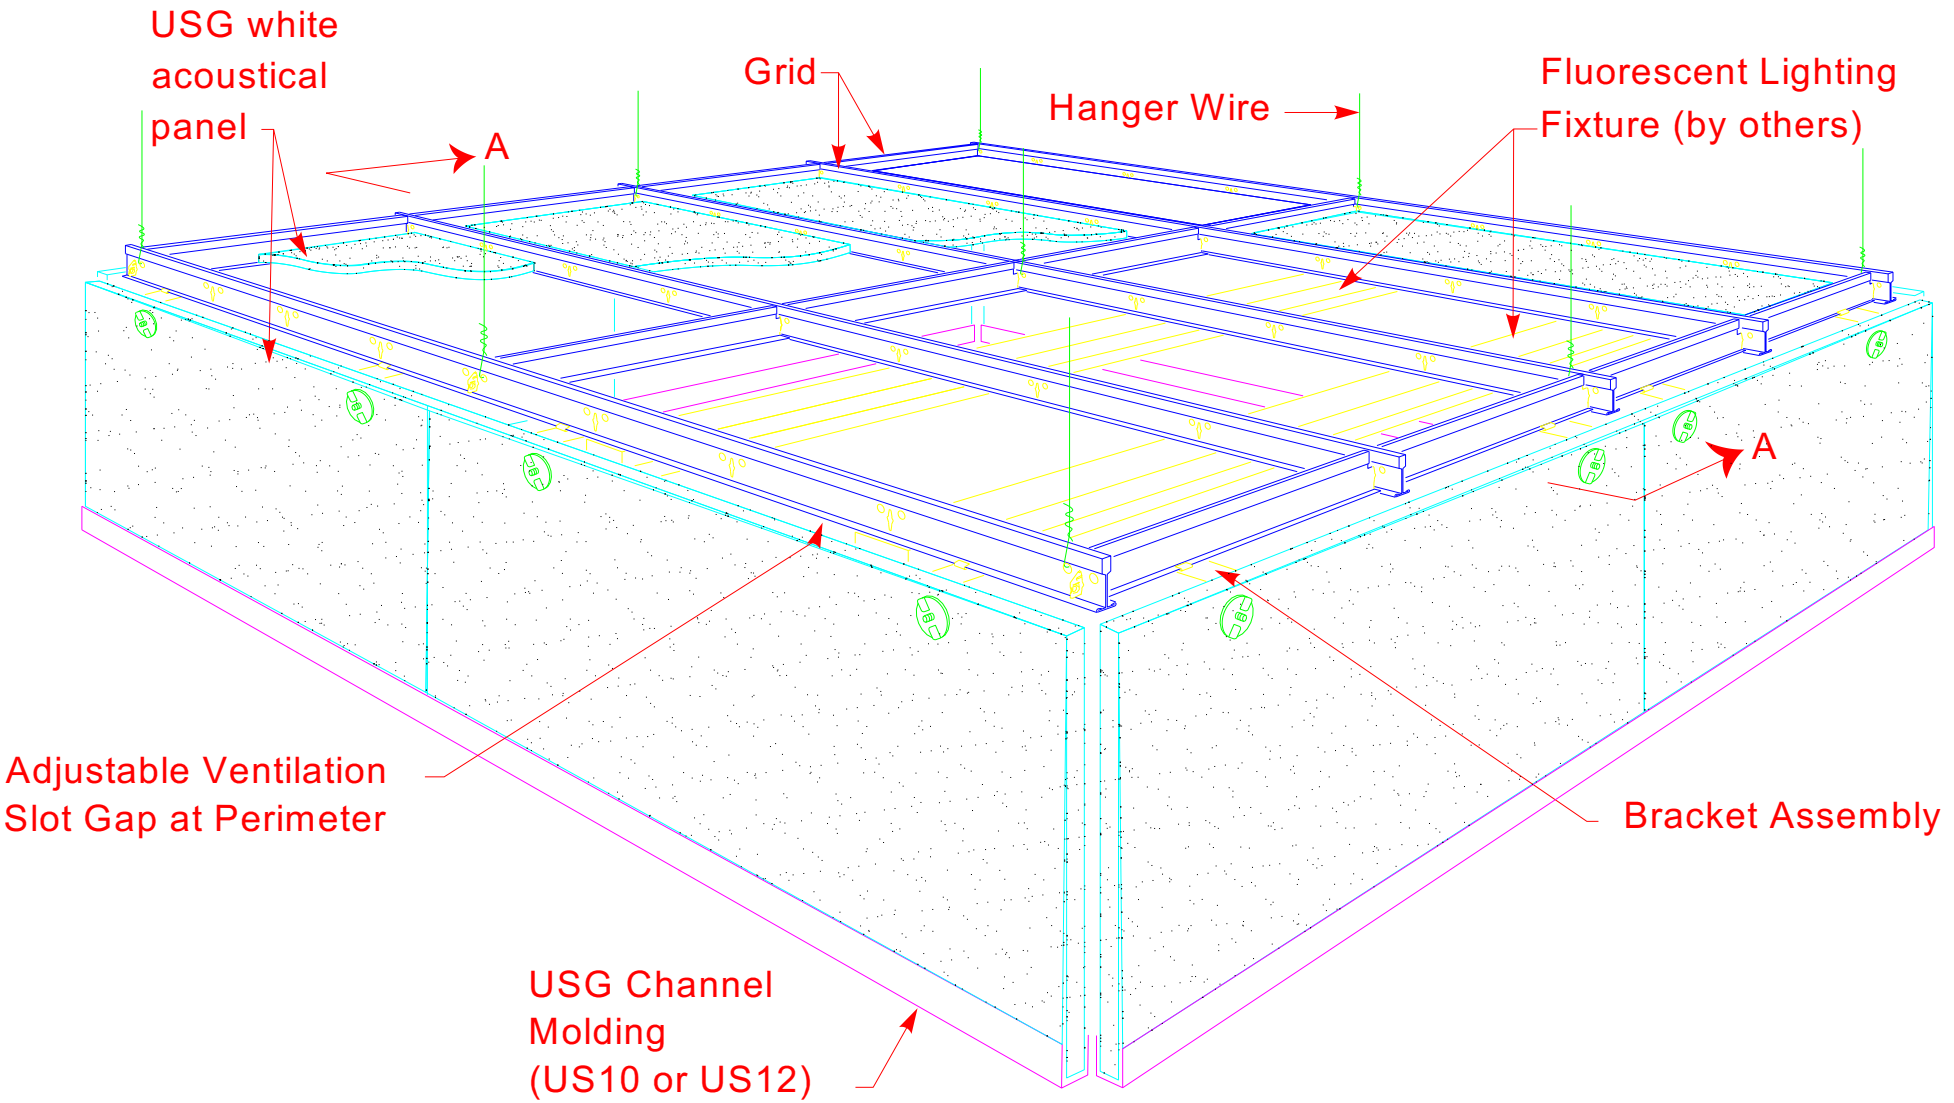

USG Corporation
125 South Franklin Street
Chicago, IL 60606-4678

Architectural and Technical Solutions
800-874-4968

Drawn by:	SG	Date:	June 19, 2006
Approved:	SM	Date:	
Revision:		Change:	
Scale:		Project:	
		File:	091500017

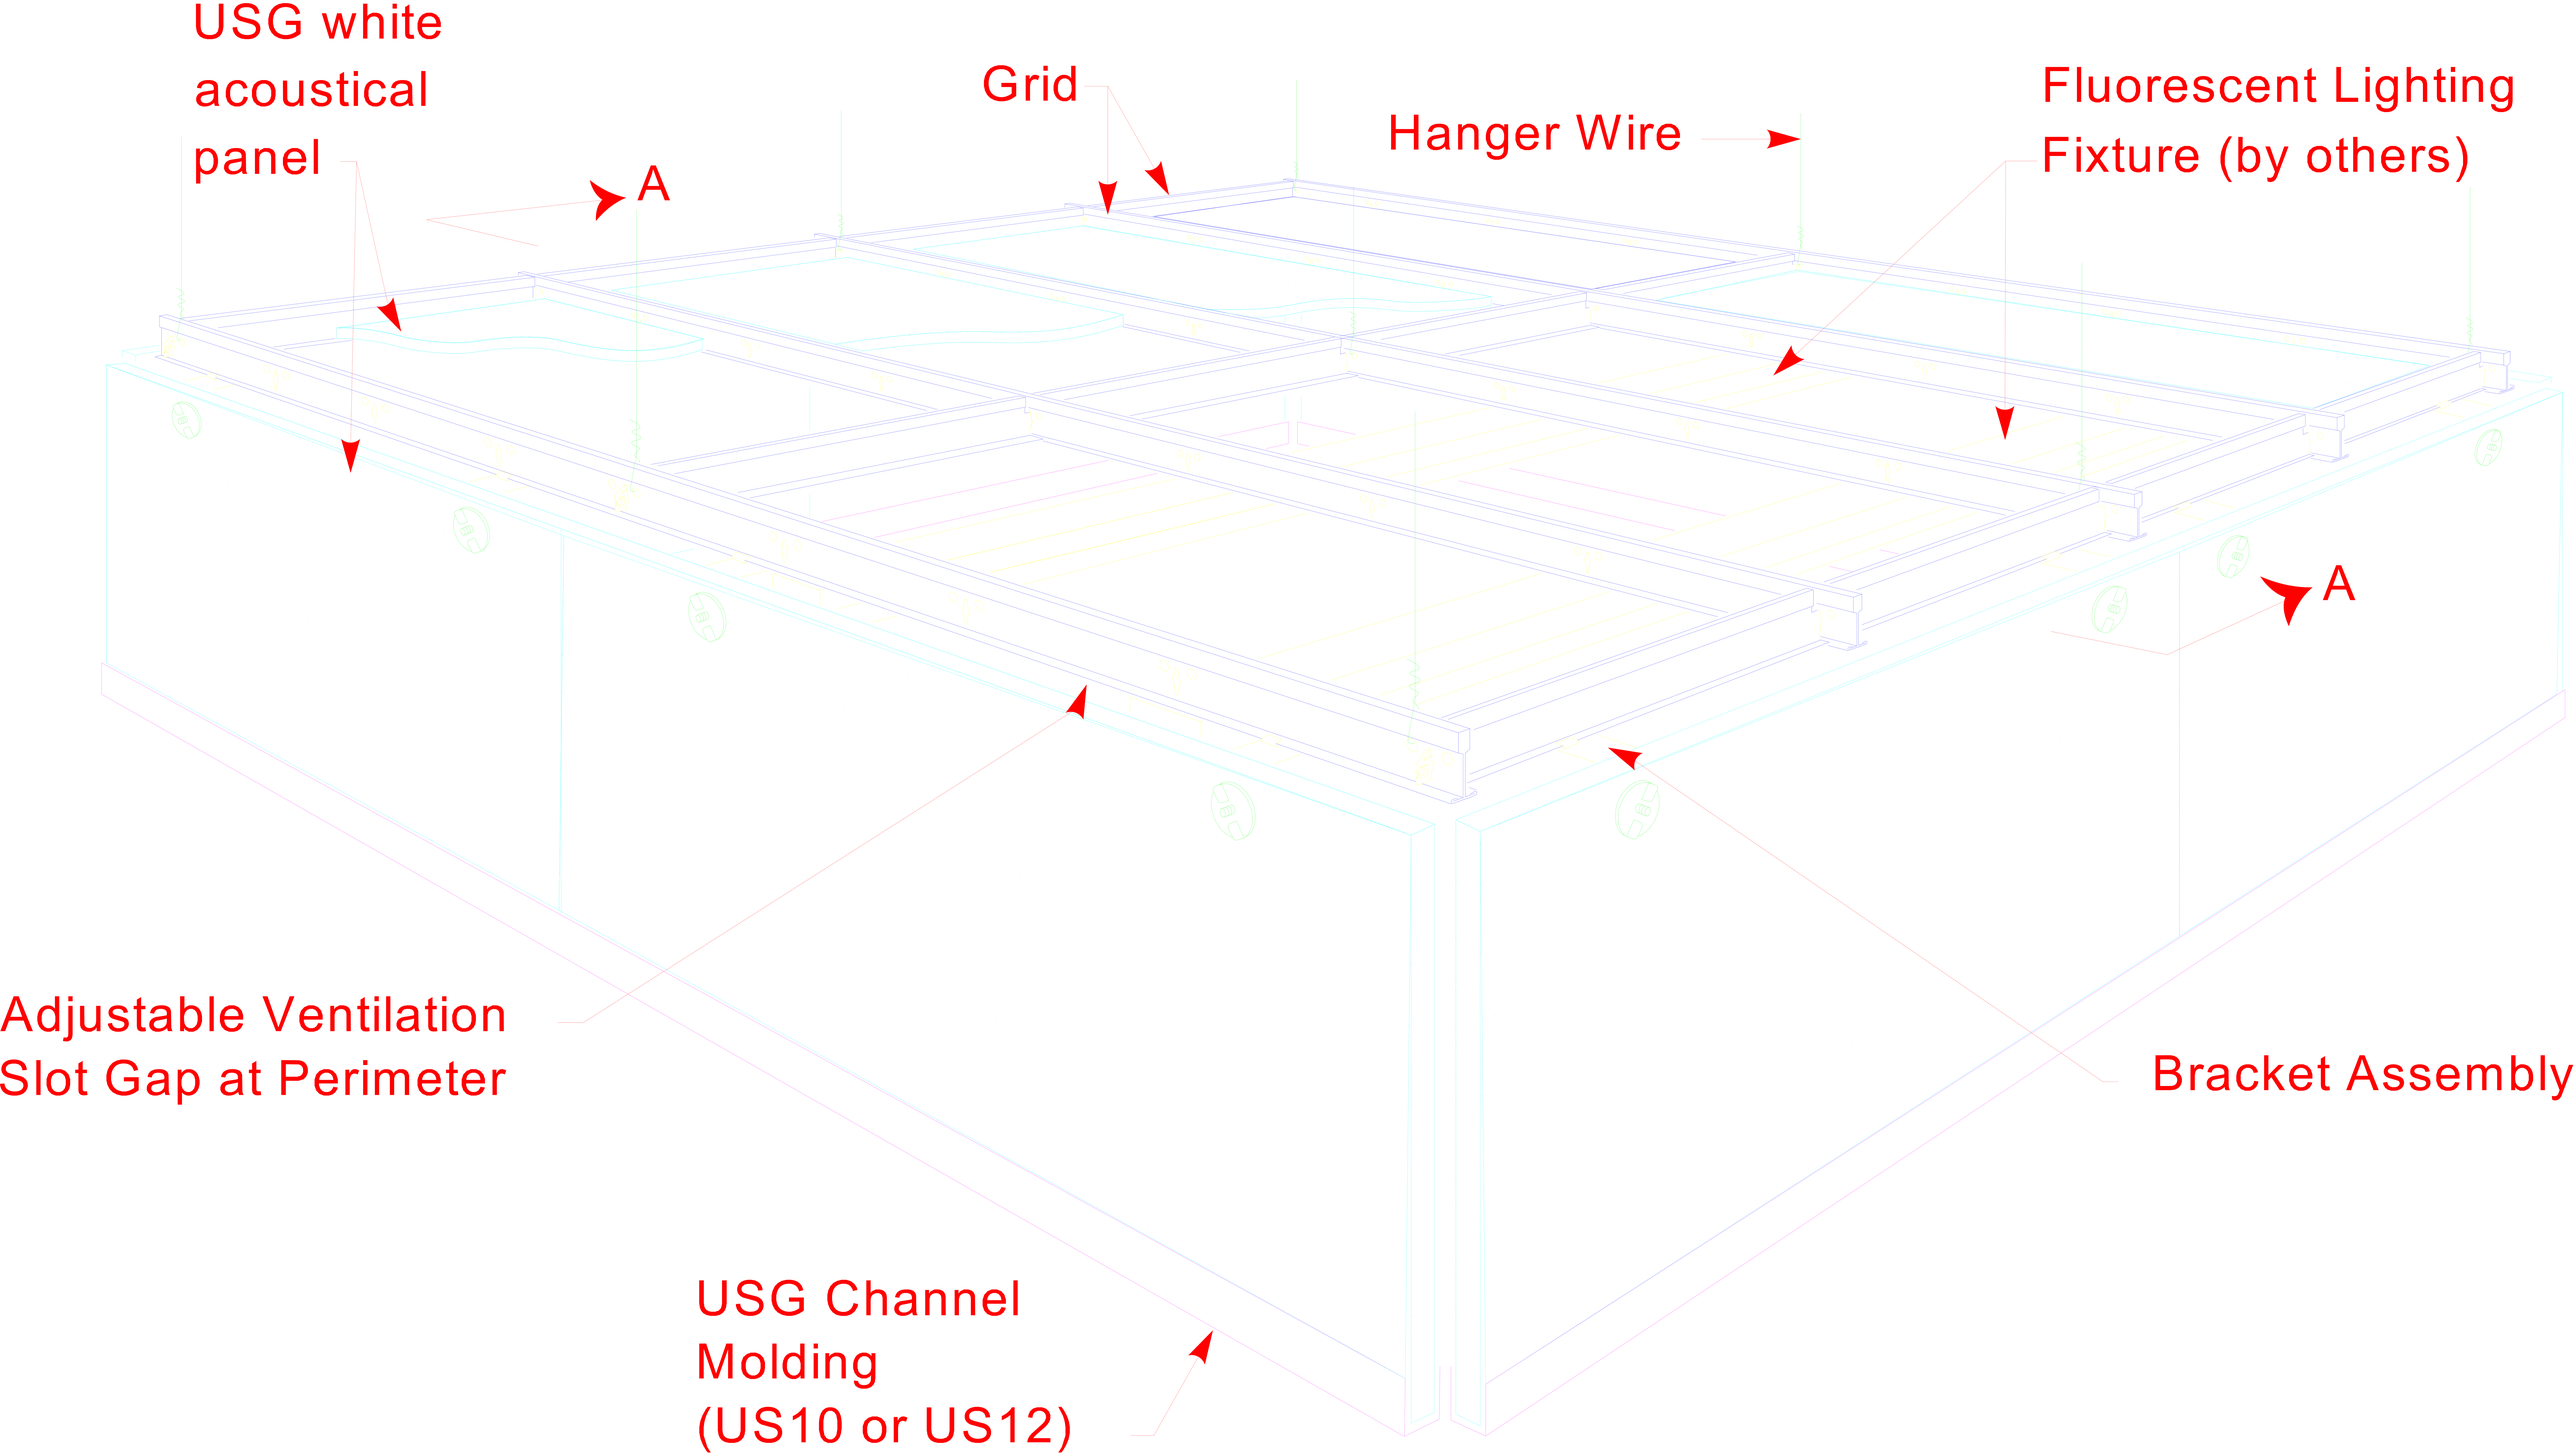
USG white acoustical panel
Grid
Hanger Wire
Fluorescent Lighting Fixture (by others)
A
A
Adjustable Ventilation Slot Gap at Perimeter
Bracket Assembly
USG Channel Molding (US10 or US12)