This USG System Detail must not be used without a complete evaluation by owner's design professional to verify the suitablity of its use with your specific application.

Construction Solution Details: Assembly View from Below

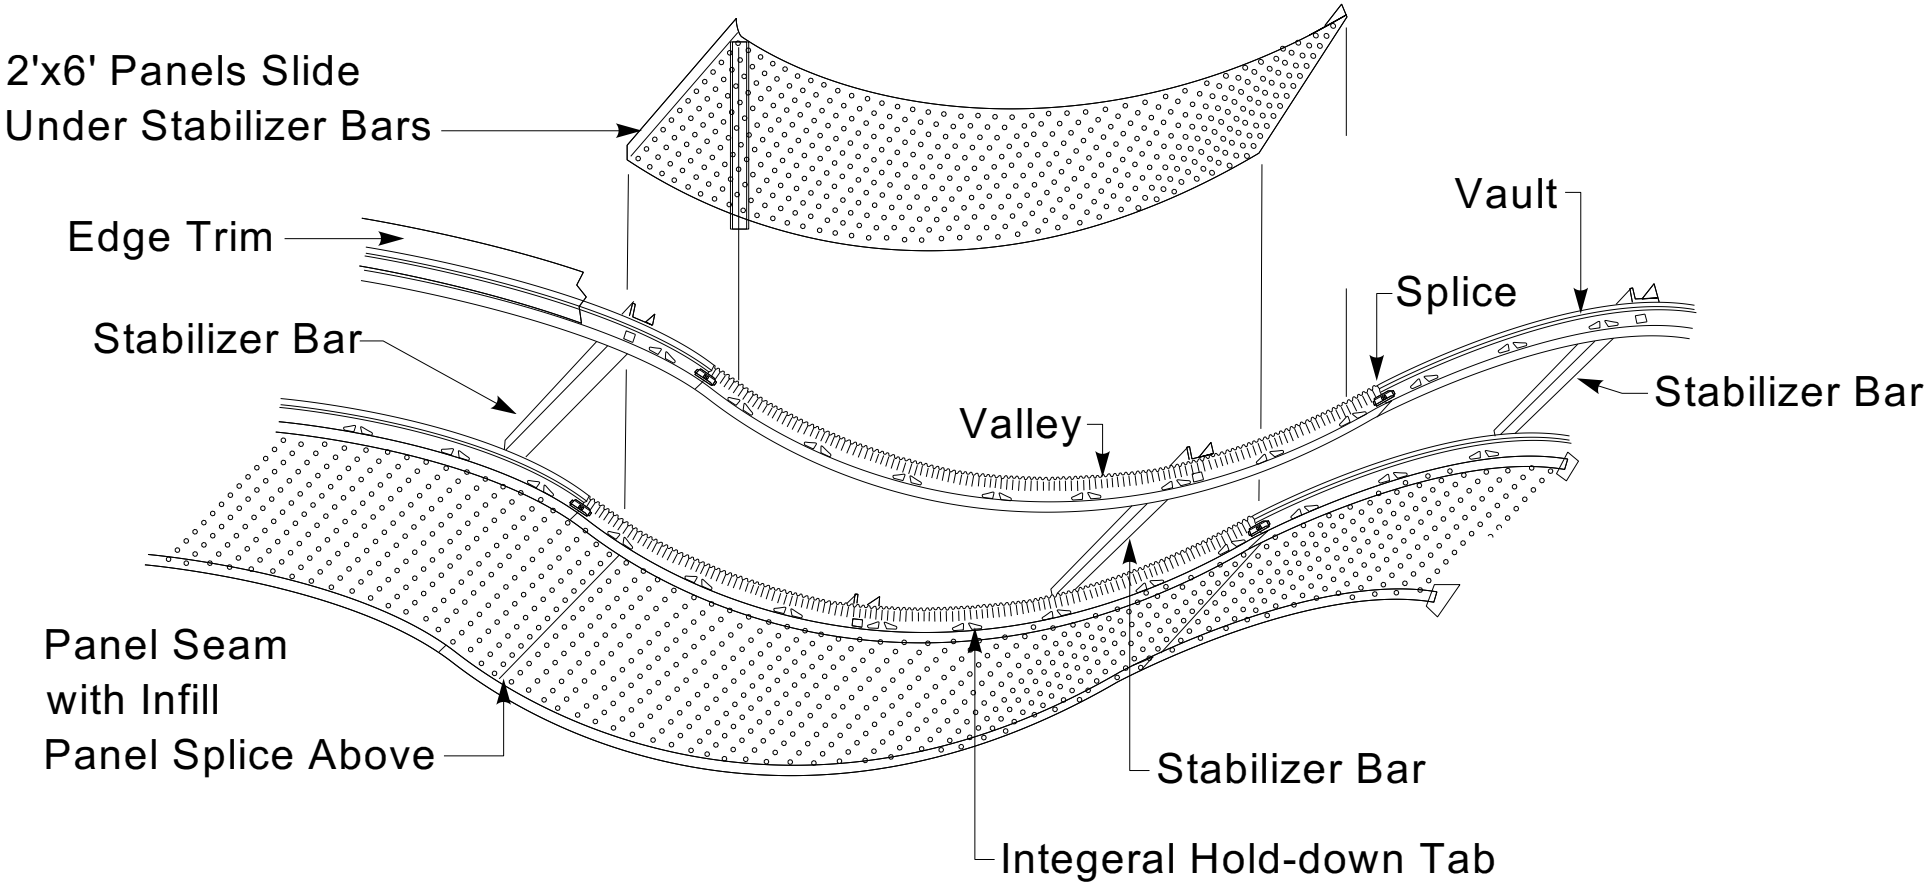

USG Corporation
125 South Franklin Street
Chicago, IL 60606-4678

Architectural and Technical Solutions
800-874-4968

Drawn by:		Date:	August 3, 2006
Approved:	SM	Date:	
Revision:	DN	Change:	
Scale:	Not to Scale	Project:	
		File:	091500137

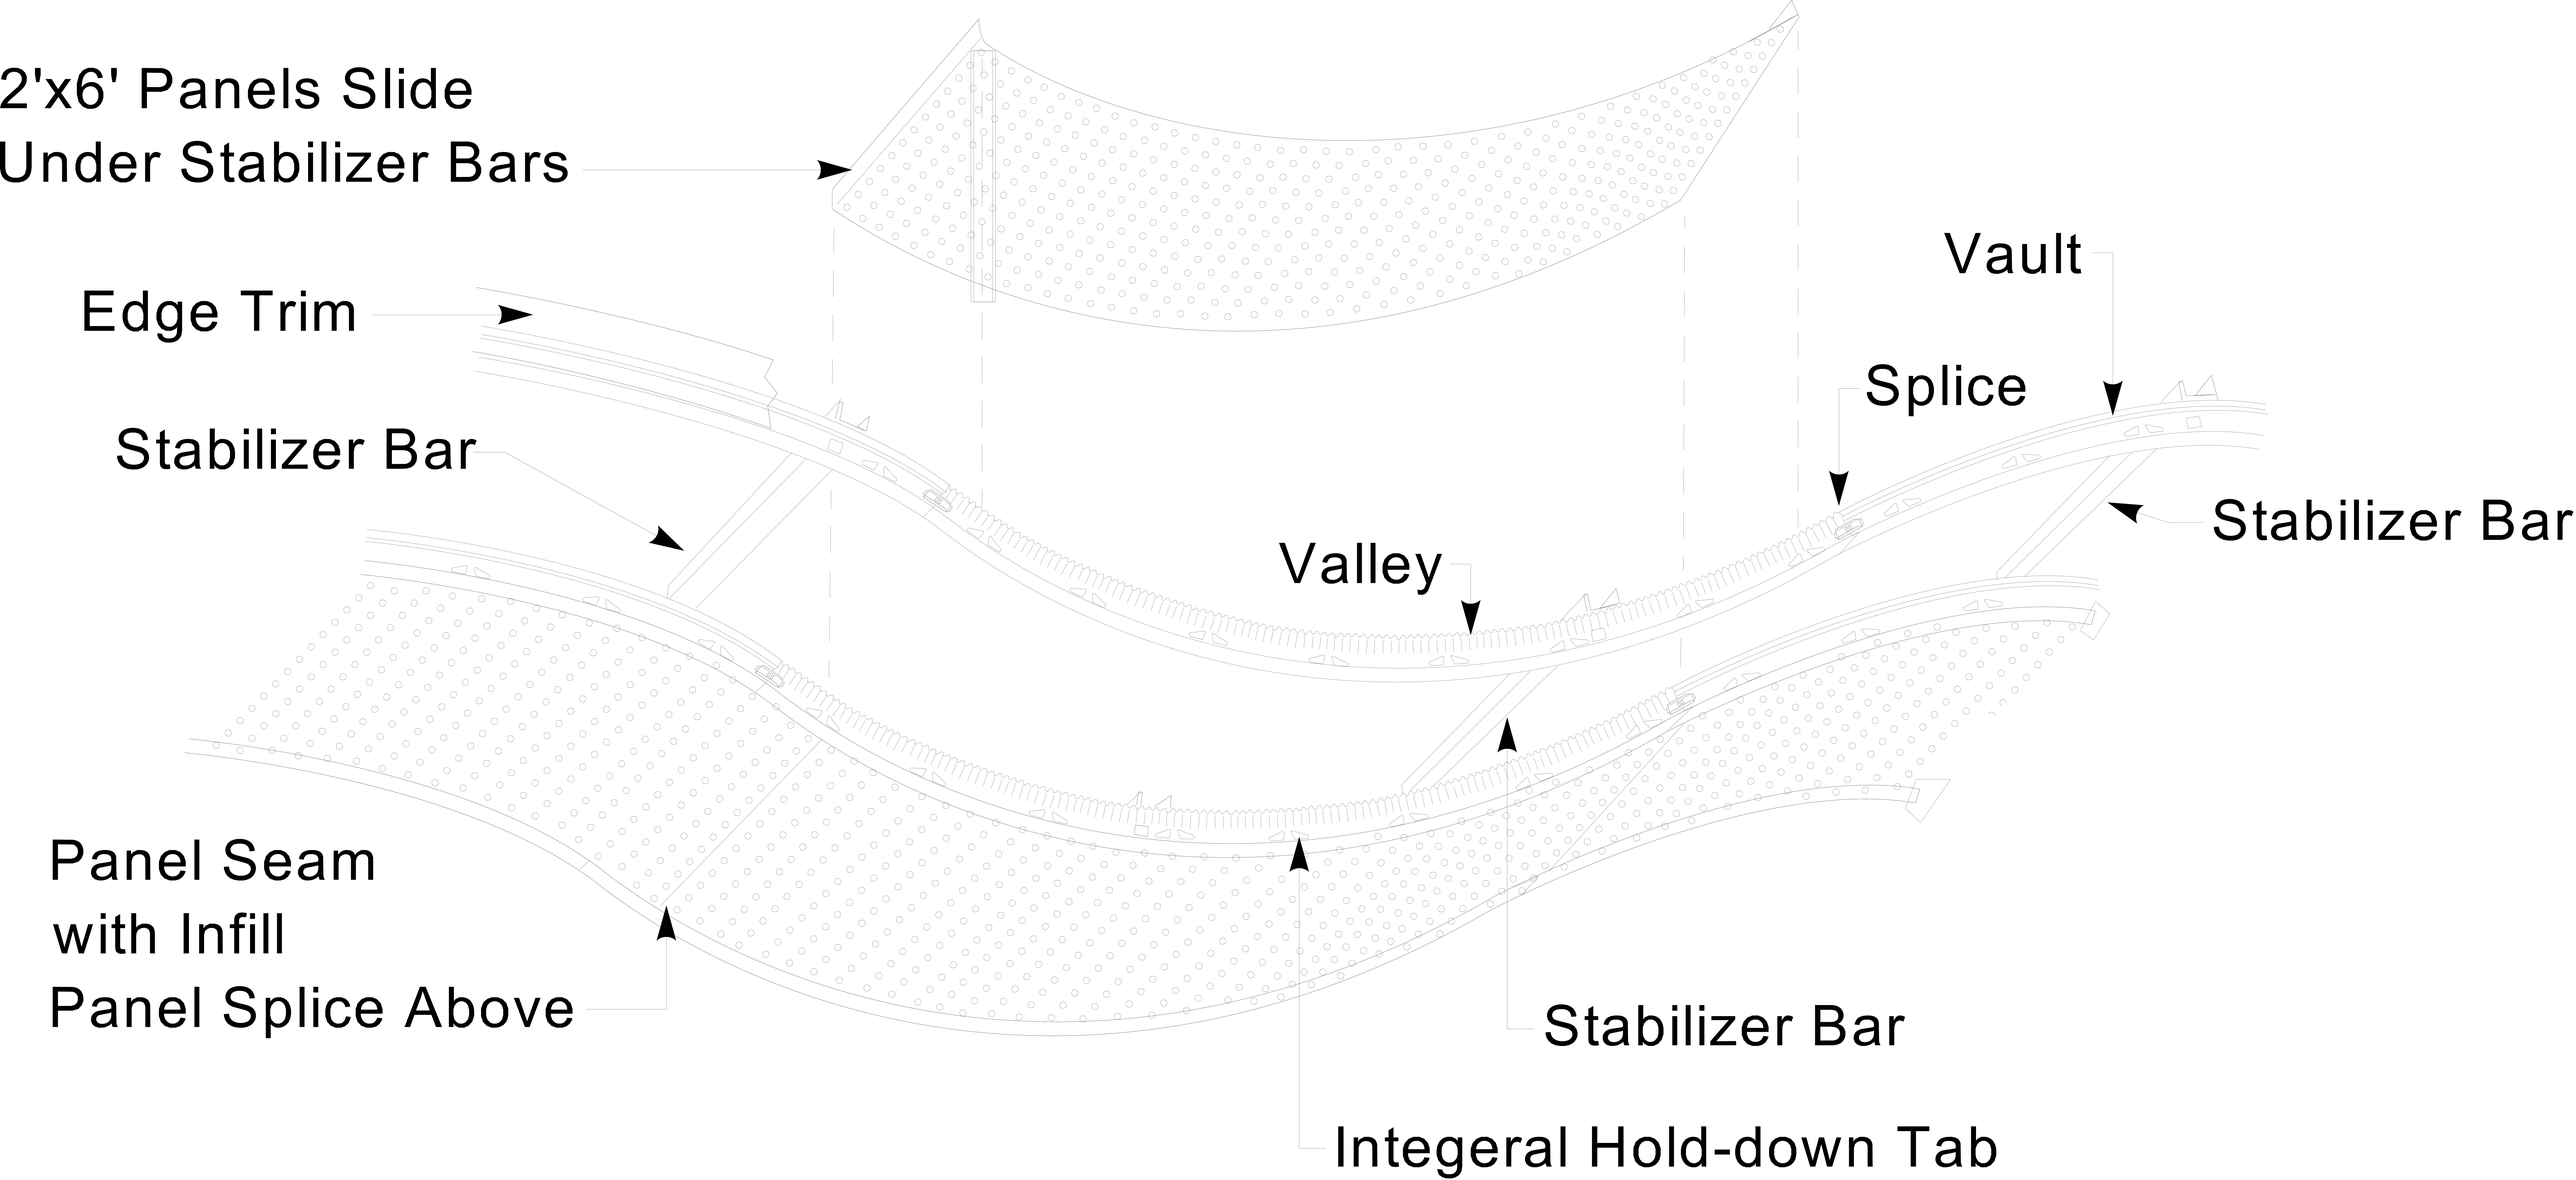
2'x6' Panels Slide
Under Stabilizer Bars
Edge Trim
Stabilizer Bar
Vault
Splice
Stabilizer Bar
Valley
Panel Seam
with Infill
Panel Splice Above
Stabilizer Bar
Integeral Hold-down Tab