Construction Solution Details: Assembly View from Below (2)

This USG System Detail must not be used without a complete evaluation by owner's design professional to verify the suitablity of its use with your specific application.

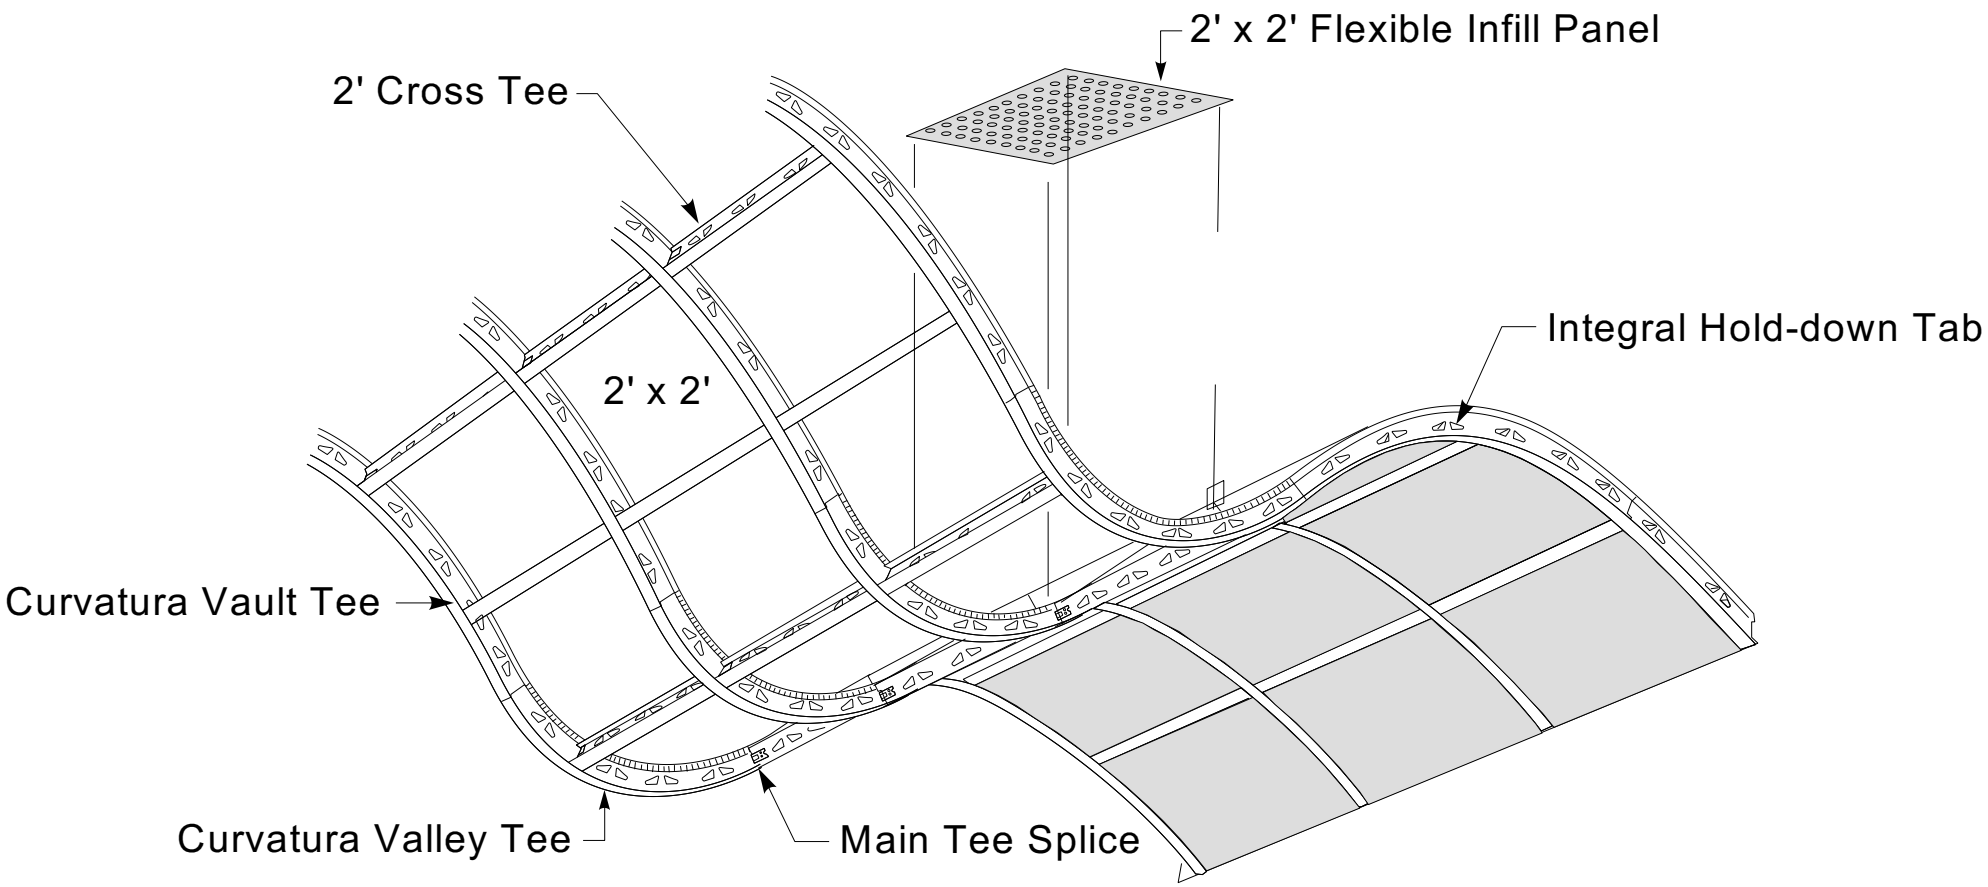

USG Corporation
125 South Franklin Street
Chicago, IL 60606-4678

Architectural and Technical Solutions
800-874-4968

Drawn by:		Date:	August 3, 2006
Approved:	SM	Date:	
Revision:	DN	Change:	
Scale:	Not to Scale	Project:	
		File:	091500138

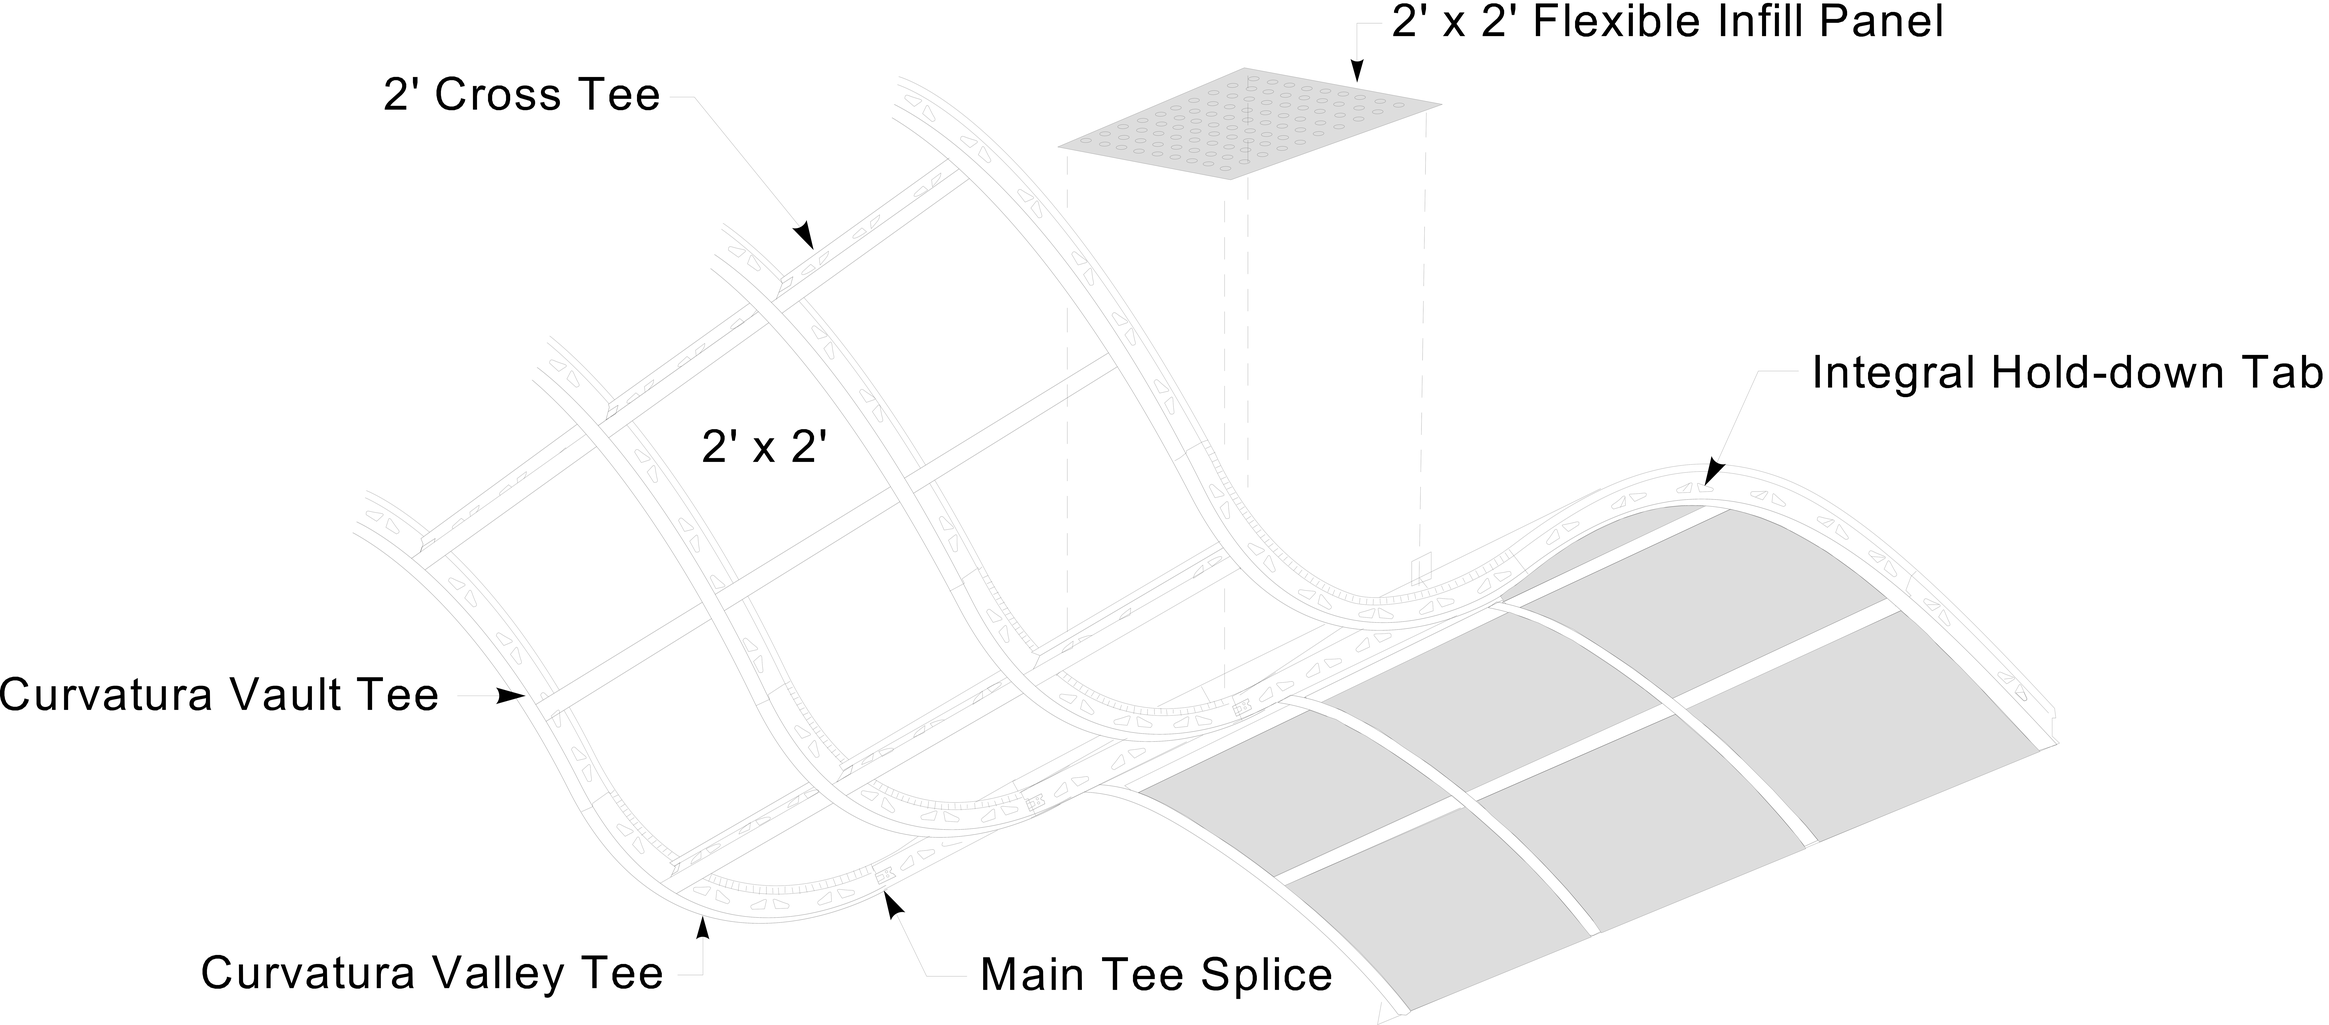
2' x 2' Flexible Infill Panel
2' Cross Tee
Integral Hold-down Tab
2' x 2'
Curvatura Vault Tee
Curvatura Valley Tee
Main Tee Splice