Construction Solution Details: **Drywall Suspension System**

This USG System Detail must not be used without a complete evaluation by owner's design professional to verify the suitablity of its use with your specific application.

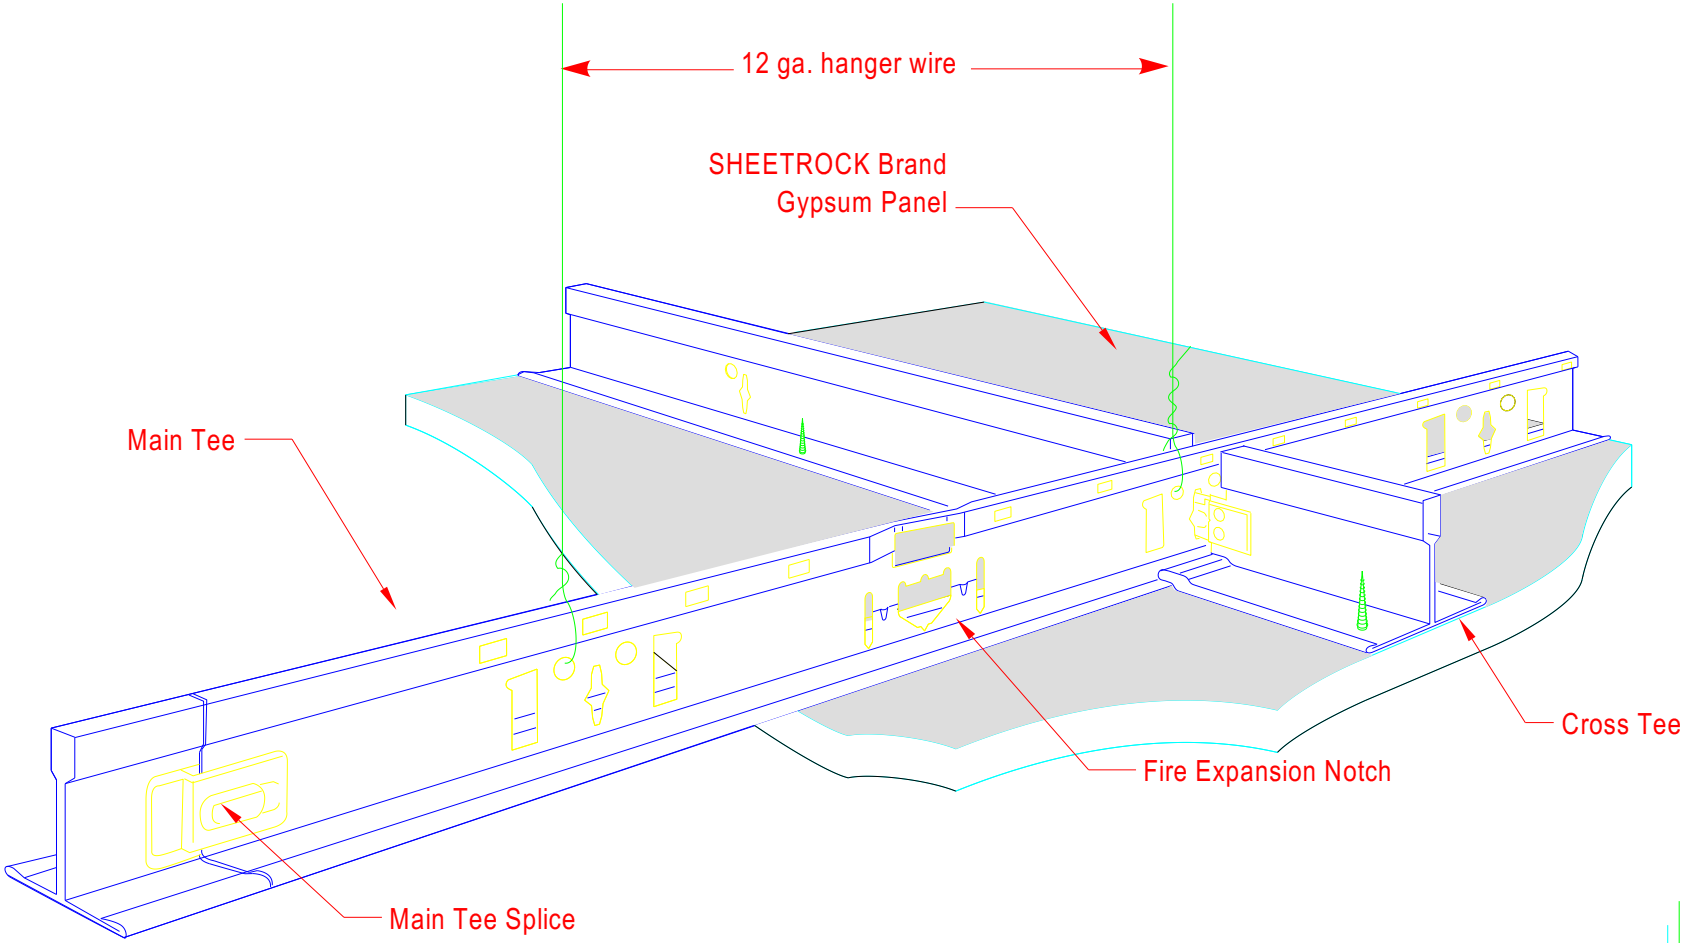

Flat Drywall Ceilings

Cross Tee/ Main Tee Intersection

AC3152

USG Corporation
125 South Franklin Street
Chicago, IL 60606-4678

Architectural and Technical Solutions
800-874-4968

Drawn by:		Date:	4-12-05
Approved:		Date:	
Revision:	KP	Change:	
Scale:		Project:	
		File:	093410062

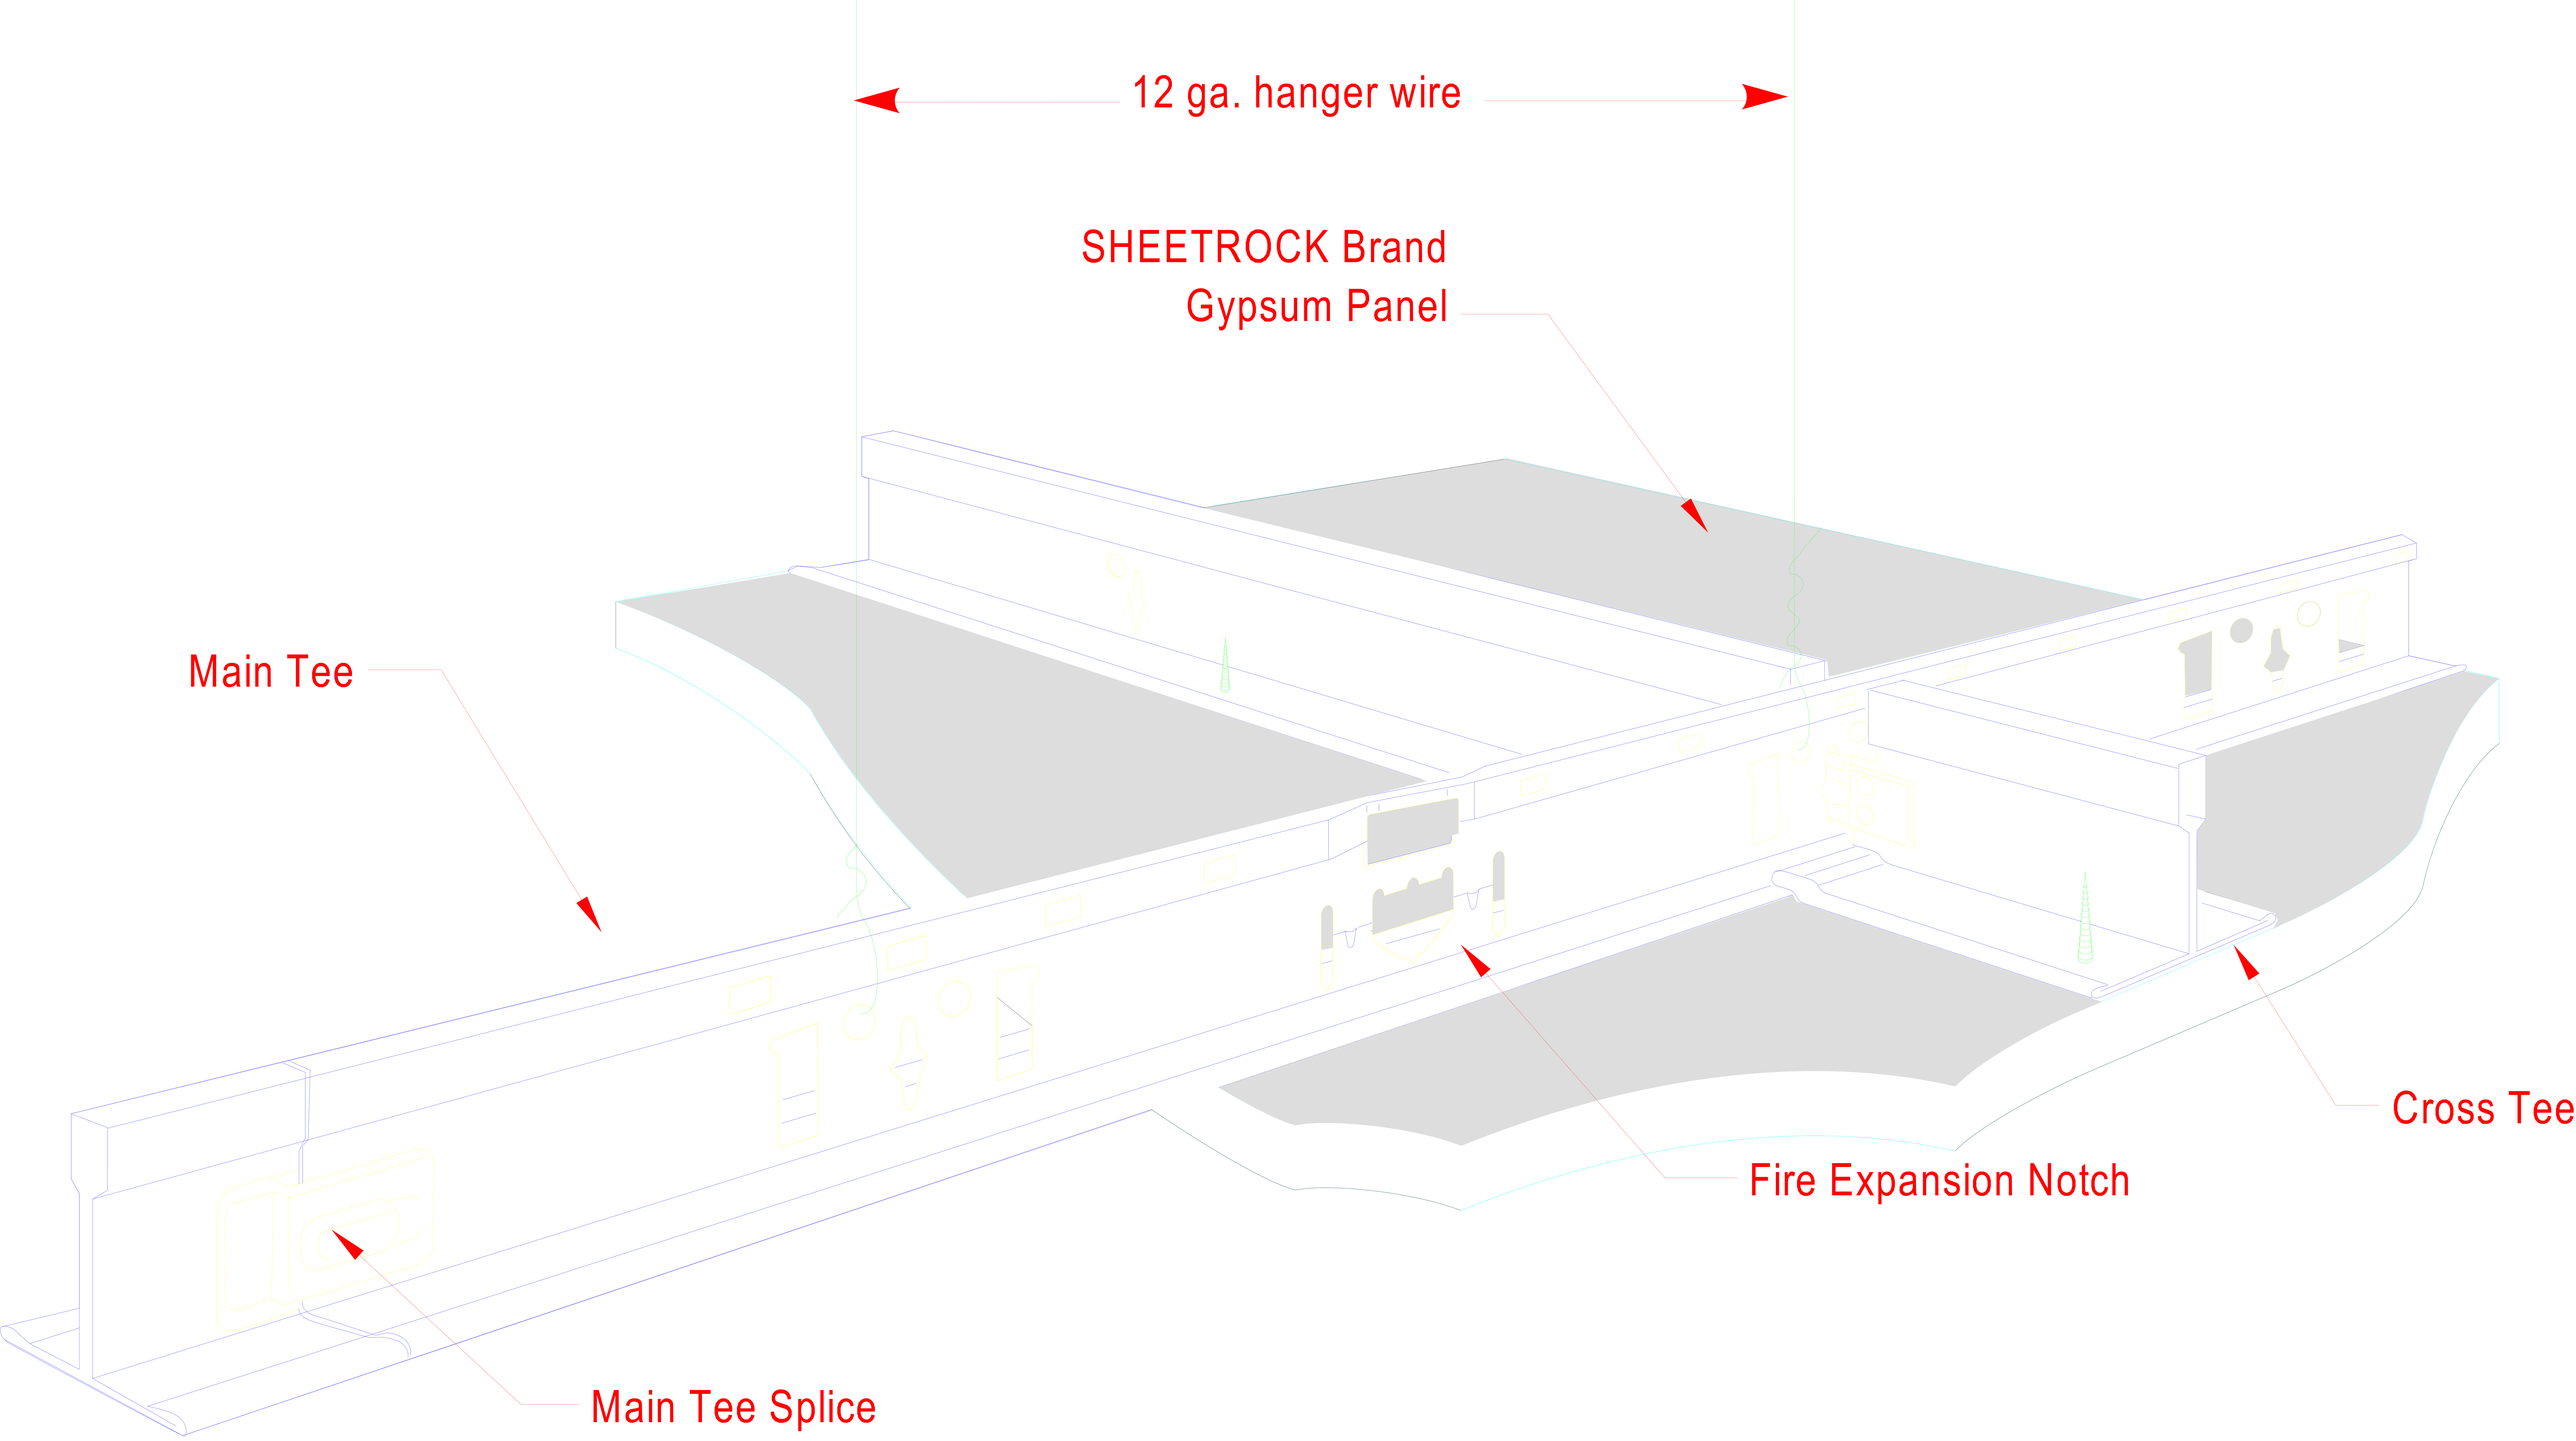
12 ga. hanger wire
SHEETROCK Brand
Gypsum Panel
Main Tee
Cross Tee
Fire Expansion Notch
Main Tee Splice

A

9