This USG System Detail must not be used without a complete evaluation by owner's design professional to verify the suitablity of its use with this specific application.

Construction Solution Details: Fire-Rated Butt Joint Cross Tee Spacing

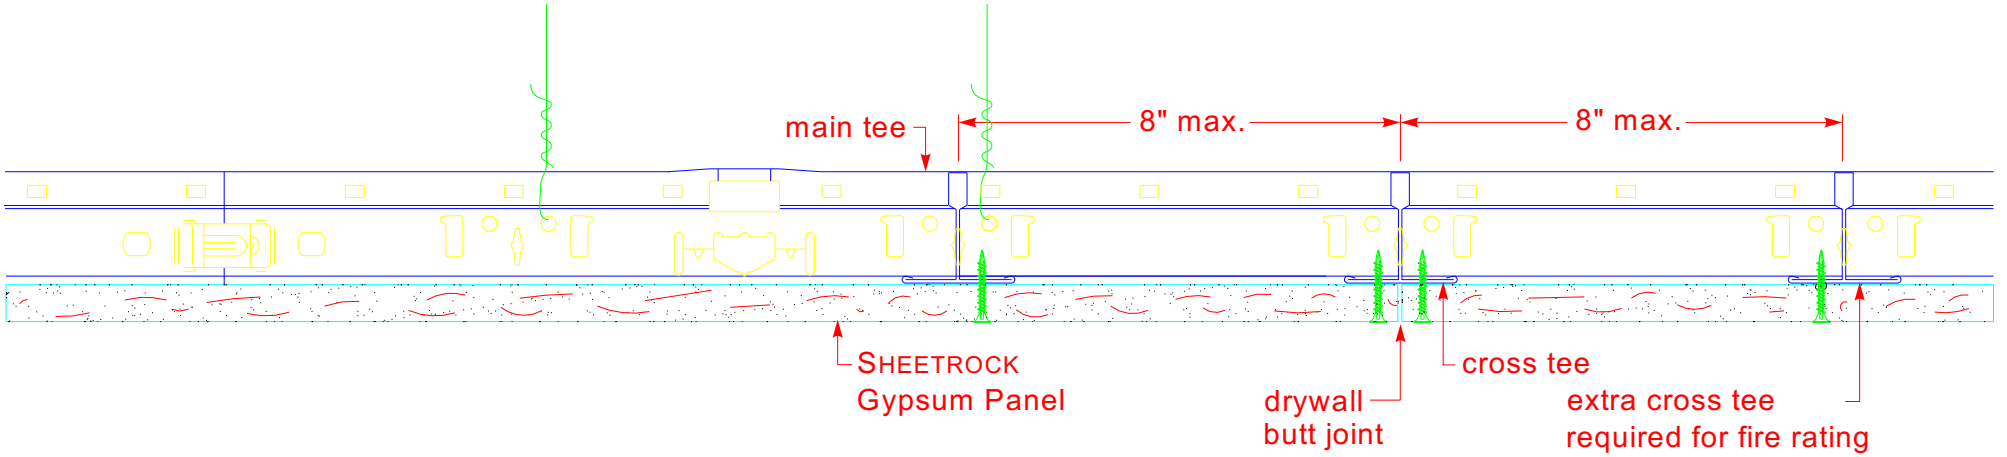

USG Corporation
125 South Franklin Street
Chicago, IL 60606-4678

Architectural and Technical Solutions
800-874-4968

Drawn by:	SG	Date:	4-12-05
Approved:	Approv	Date:	Date2?
Revision:	revdate	Change:	Change?
Scale:	not to scale	Project:	Proj#
		File:	093410063

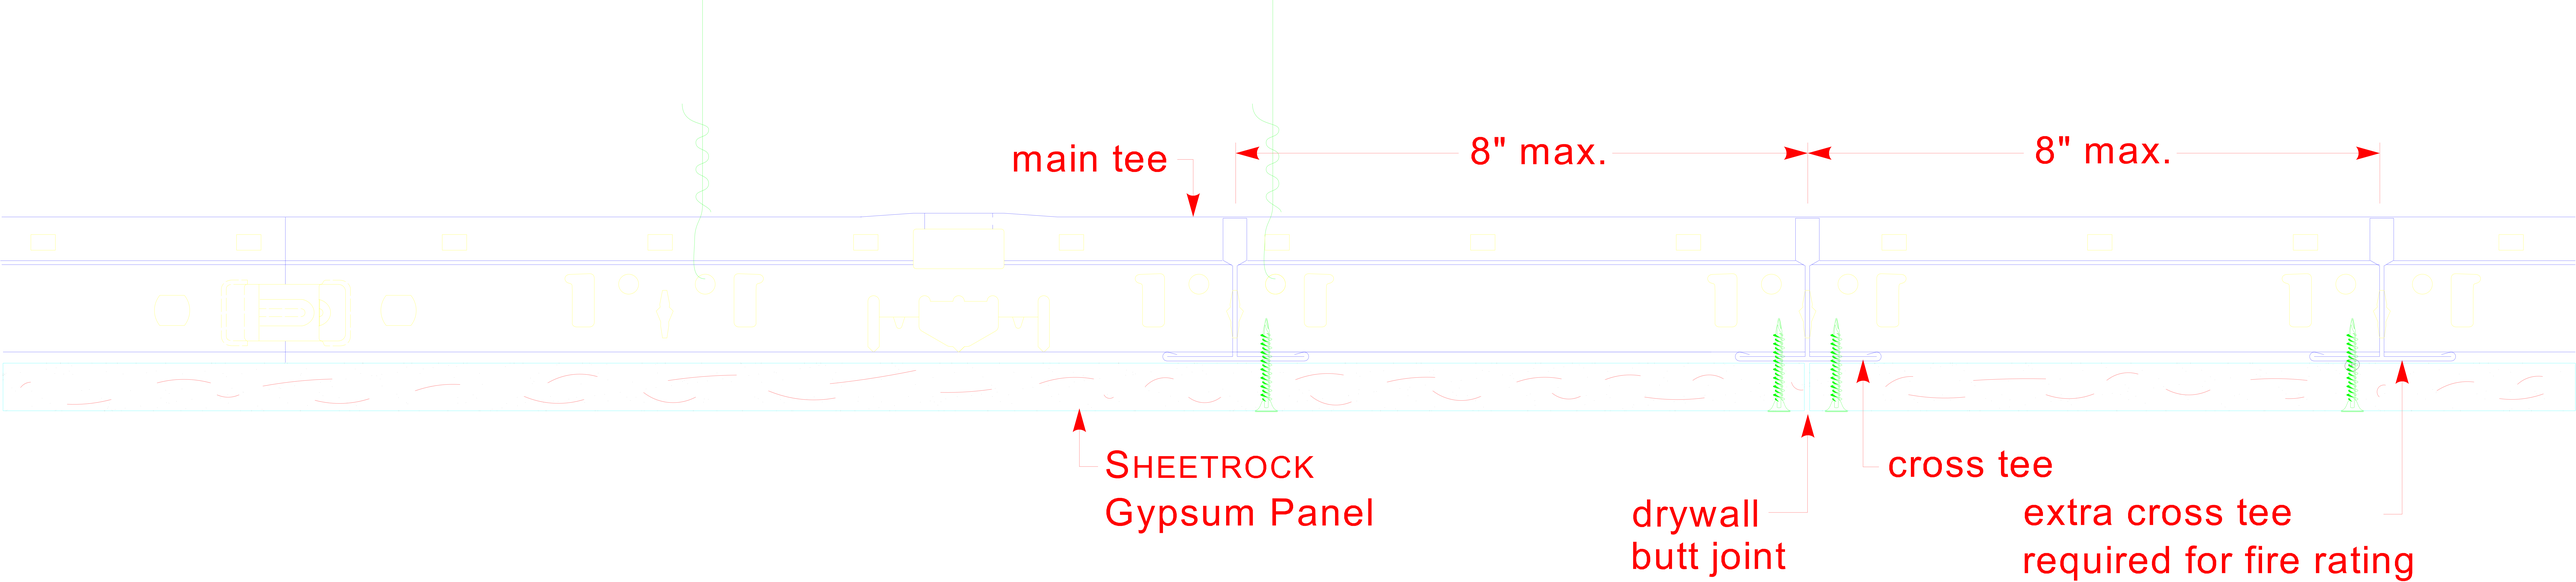
main tee
8" max.
8" max.
SHEETROCK
Gypsum Panel
drywall
butt joint
cross tee
extra cross tee
required for fire rating