Construction Solution Details: Exterior Ceiling Wind Load

This USG System Detail must not be used without a complete evaluation by owner's design professional to verify the suitablity of its use with your specific application.

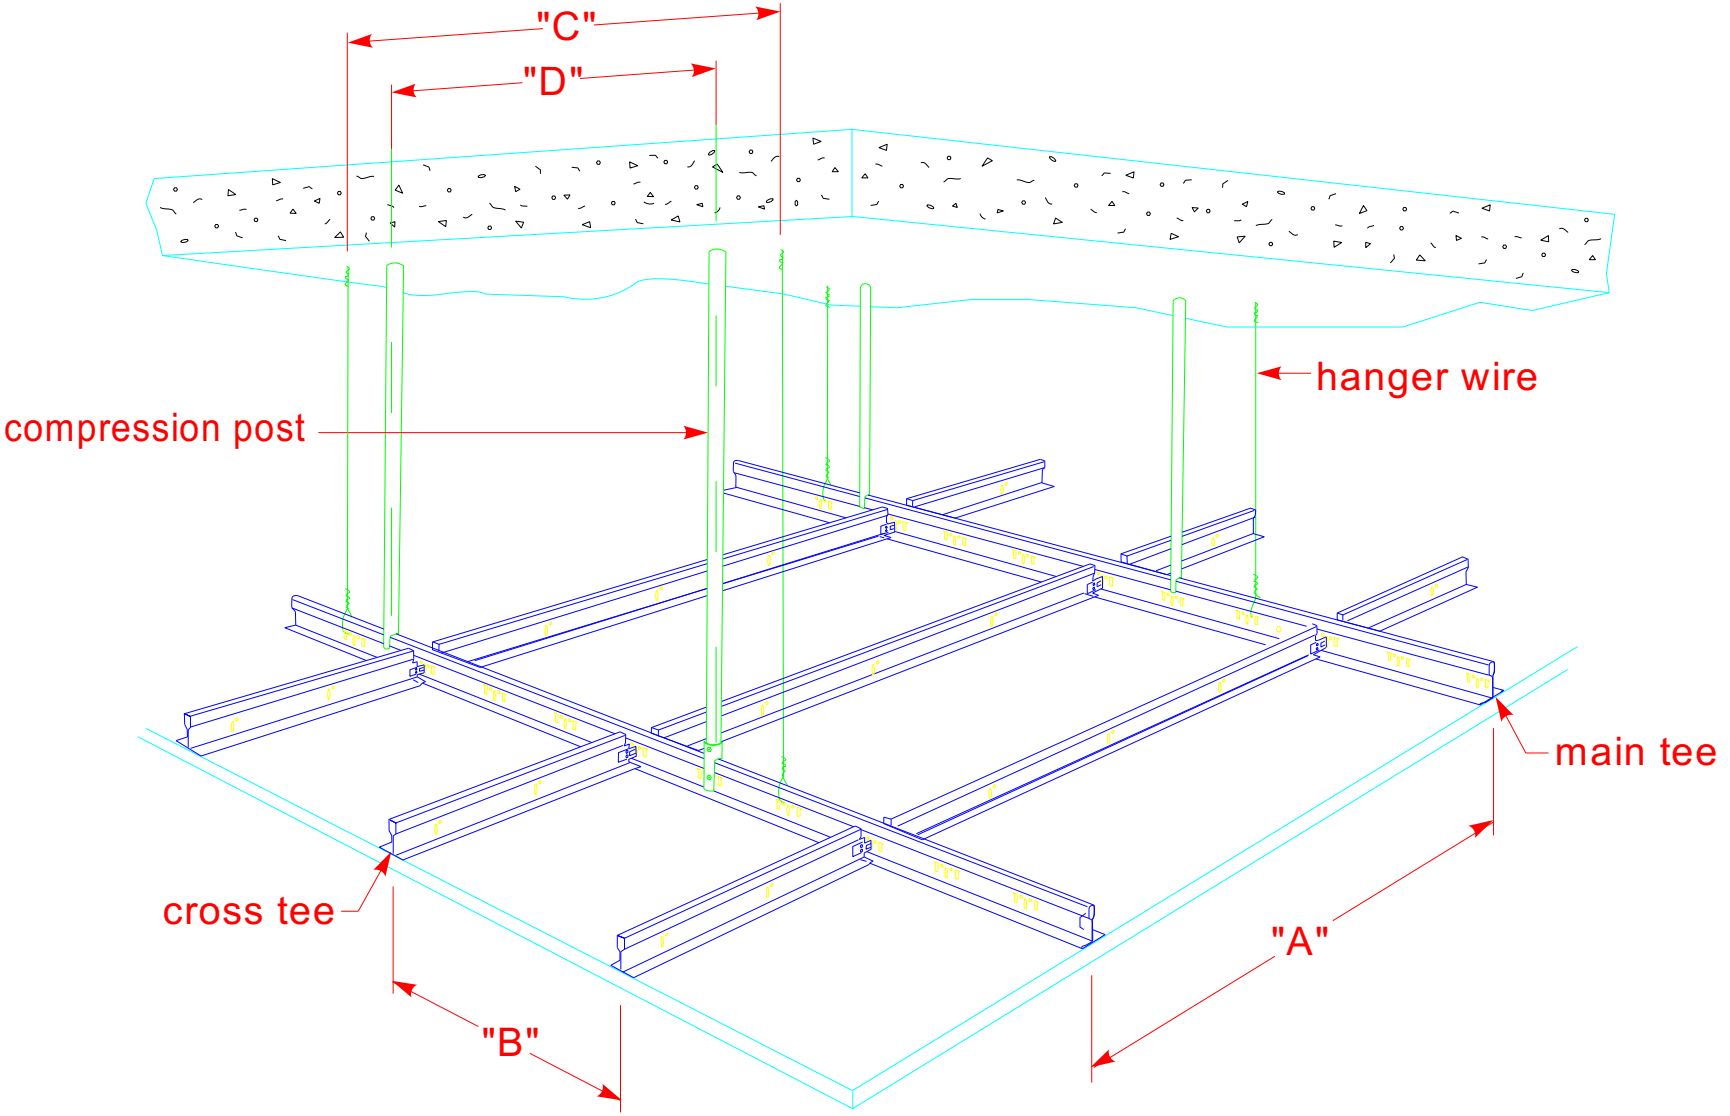

USG Corporation
125 South Franklin Street
Chicago, IL 60606-4678

Architectural and Technical Solutions
800-874-4968

Drawn by:	SG	Date:	4-12-05
Approved:	SM	Date:	
Revision:		Change:	
Scale:	not to scale	Project:	
		File:	093410064

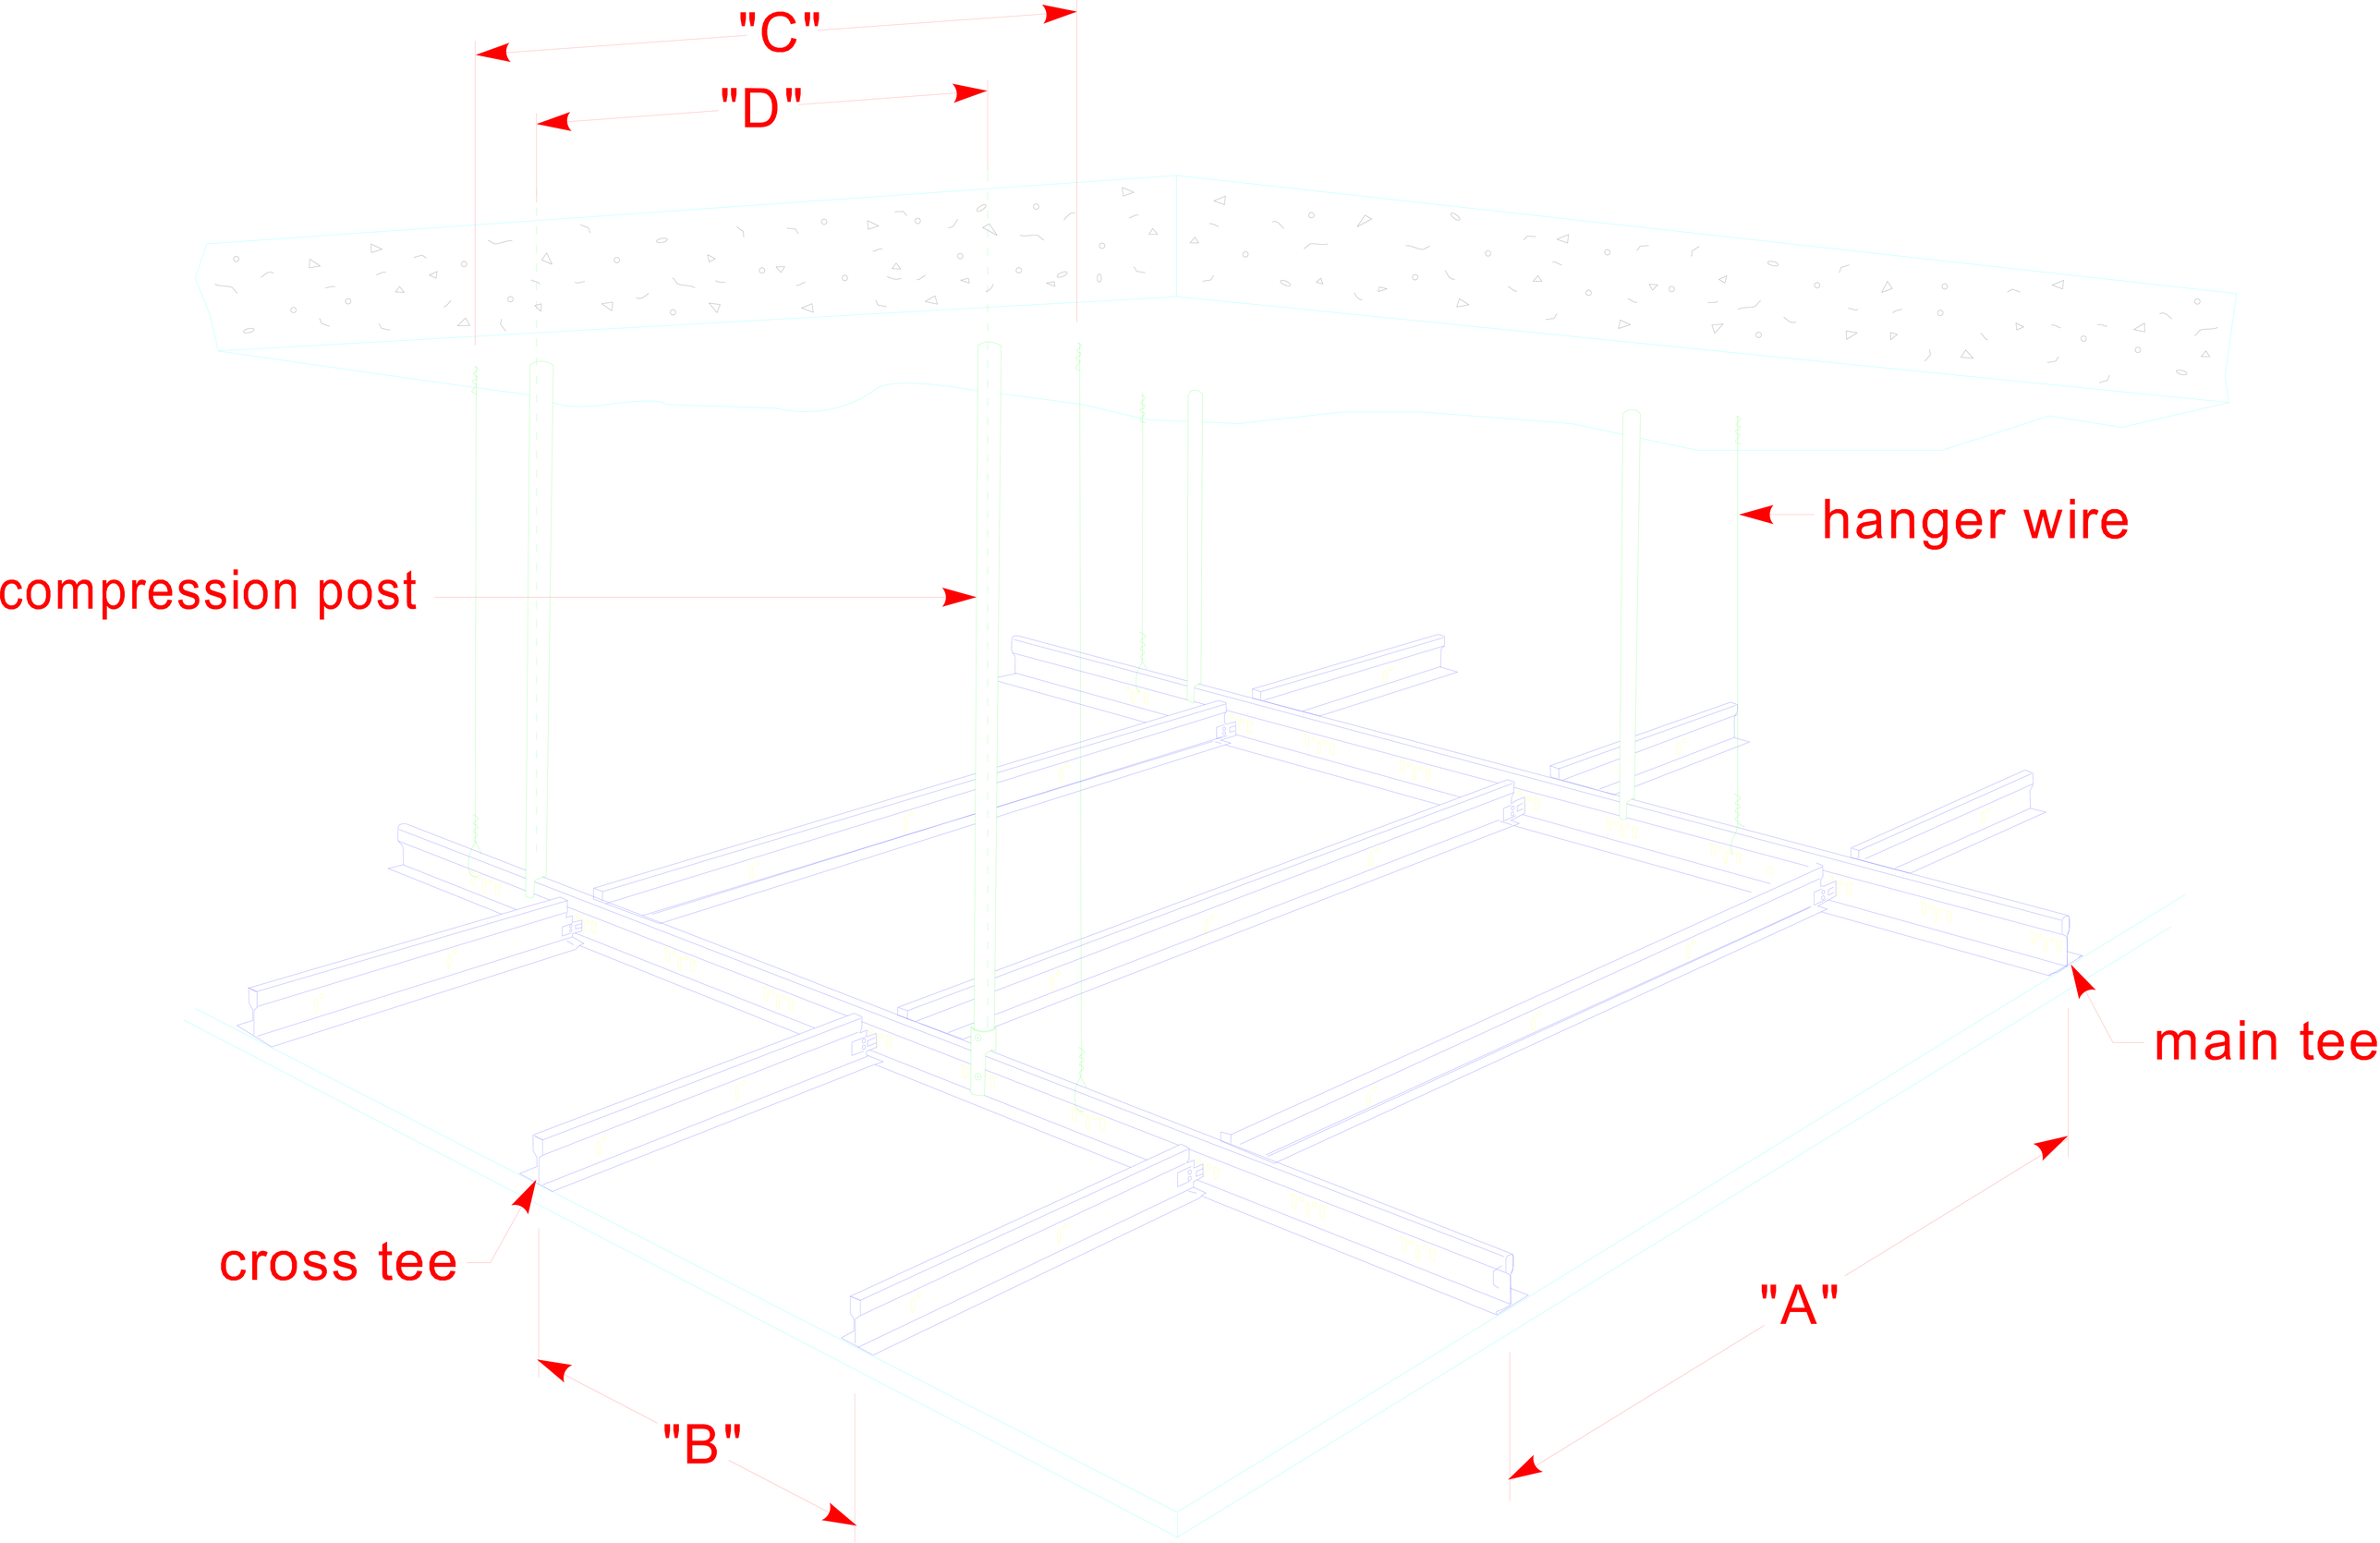
"C"
"D"
hanger wire
compression post
main tee
cross tee
"A"
"B"