Construction Solution Details: Drywall Suspension System

This USG System Detail must not be used without a complete evaluation by owner's design professional to verify the suitablity of its use with your specific application.

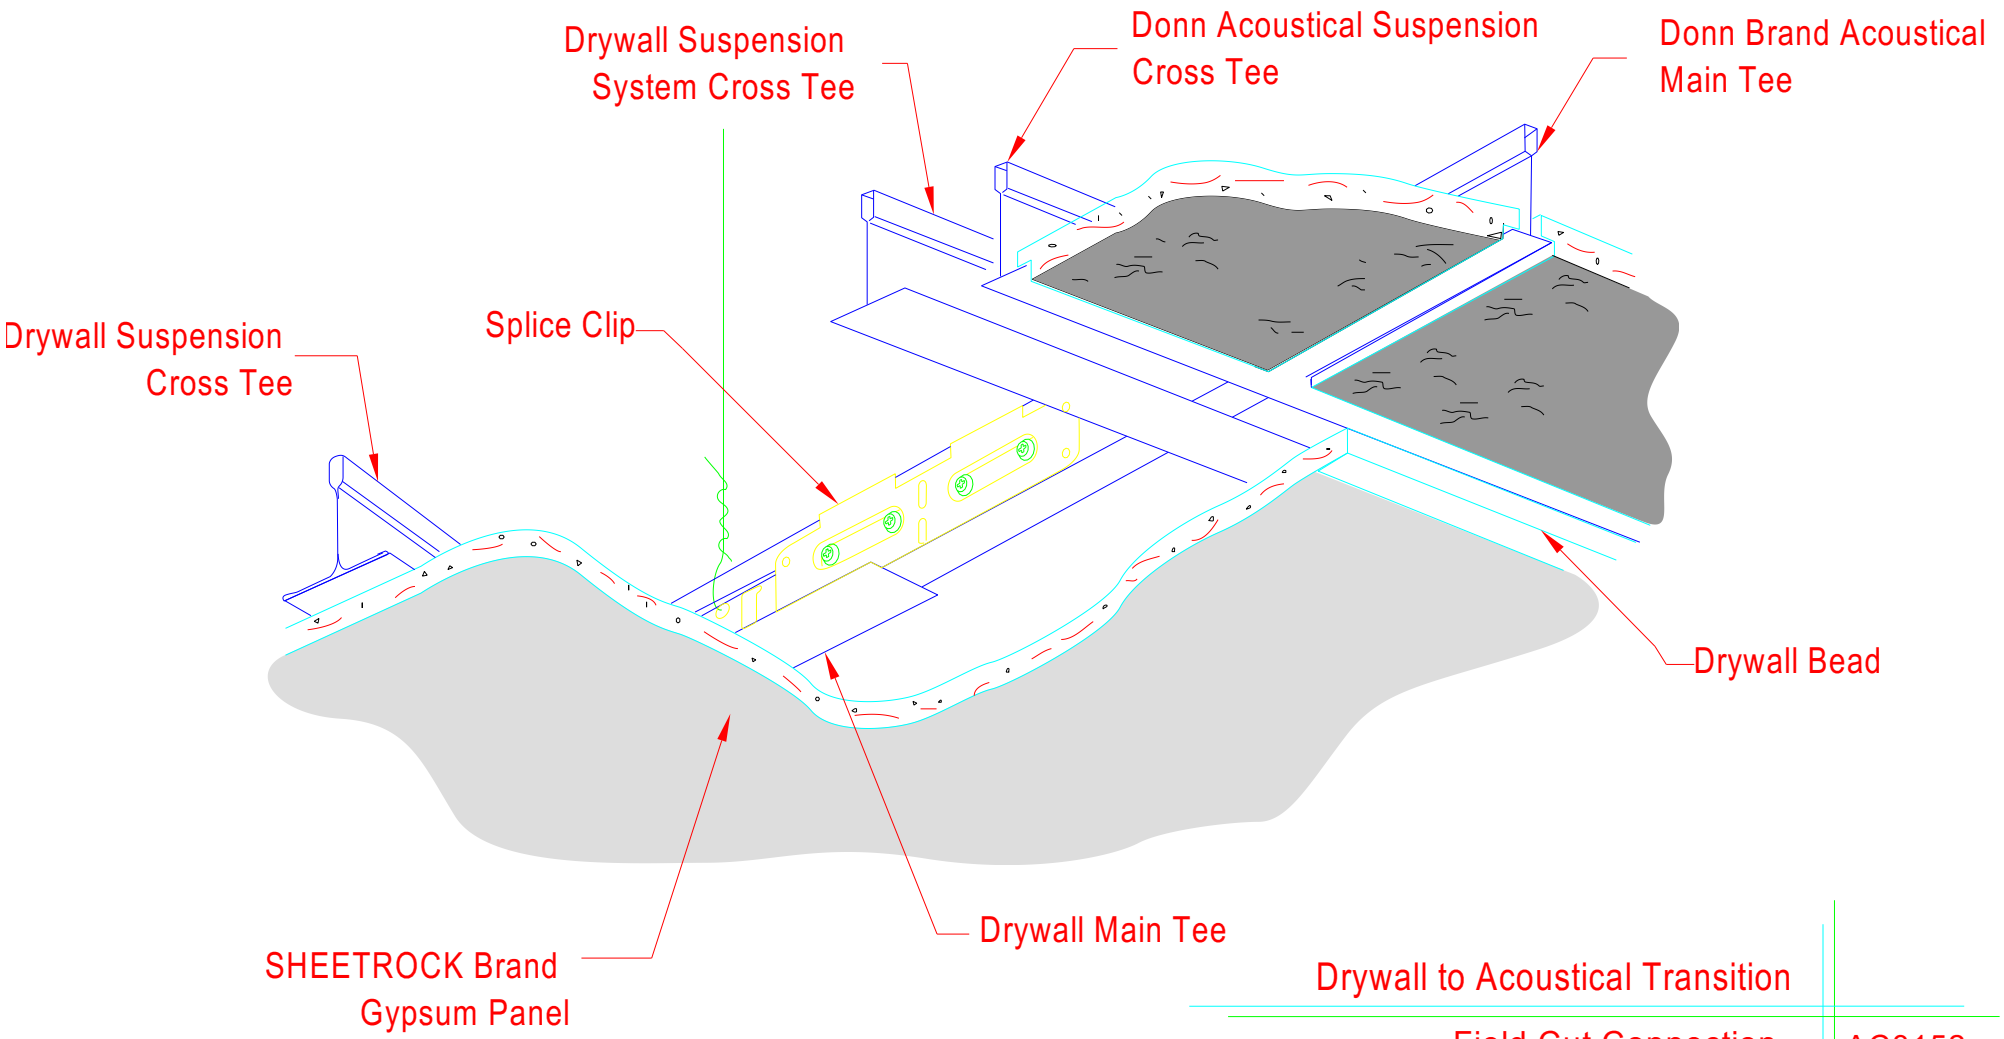

Drywall to Acoustical Transition

Field Cut Connection

AC3152

USG Corporation
125 South Franklin Street
Chicago, IL 60606-4678

Architectural and Technical Solutions
800-874-4968

Drawn by:		Date:	02-10-06
Approved:		Date:	
Revision:	KP	Change:	
Scale:	n.t.s	Project:	
		File:	093410073

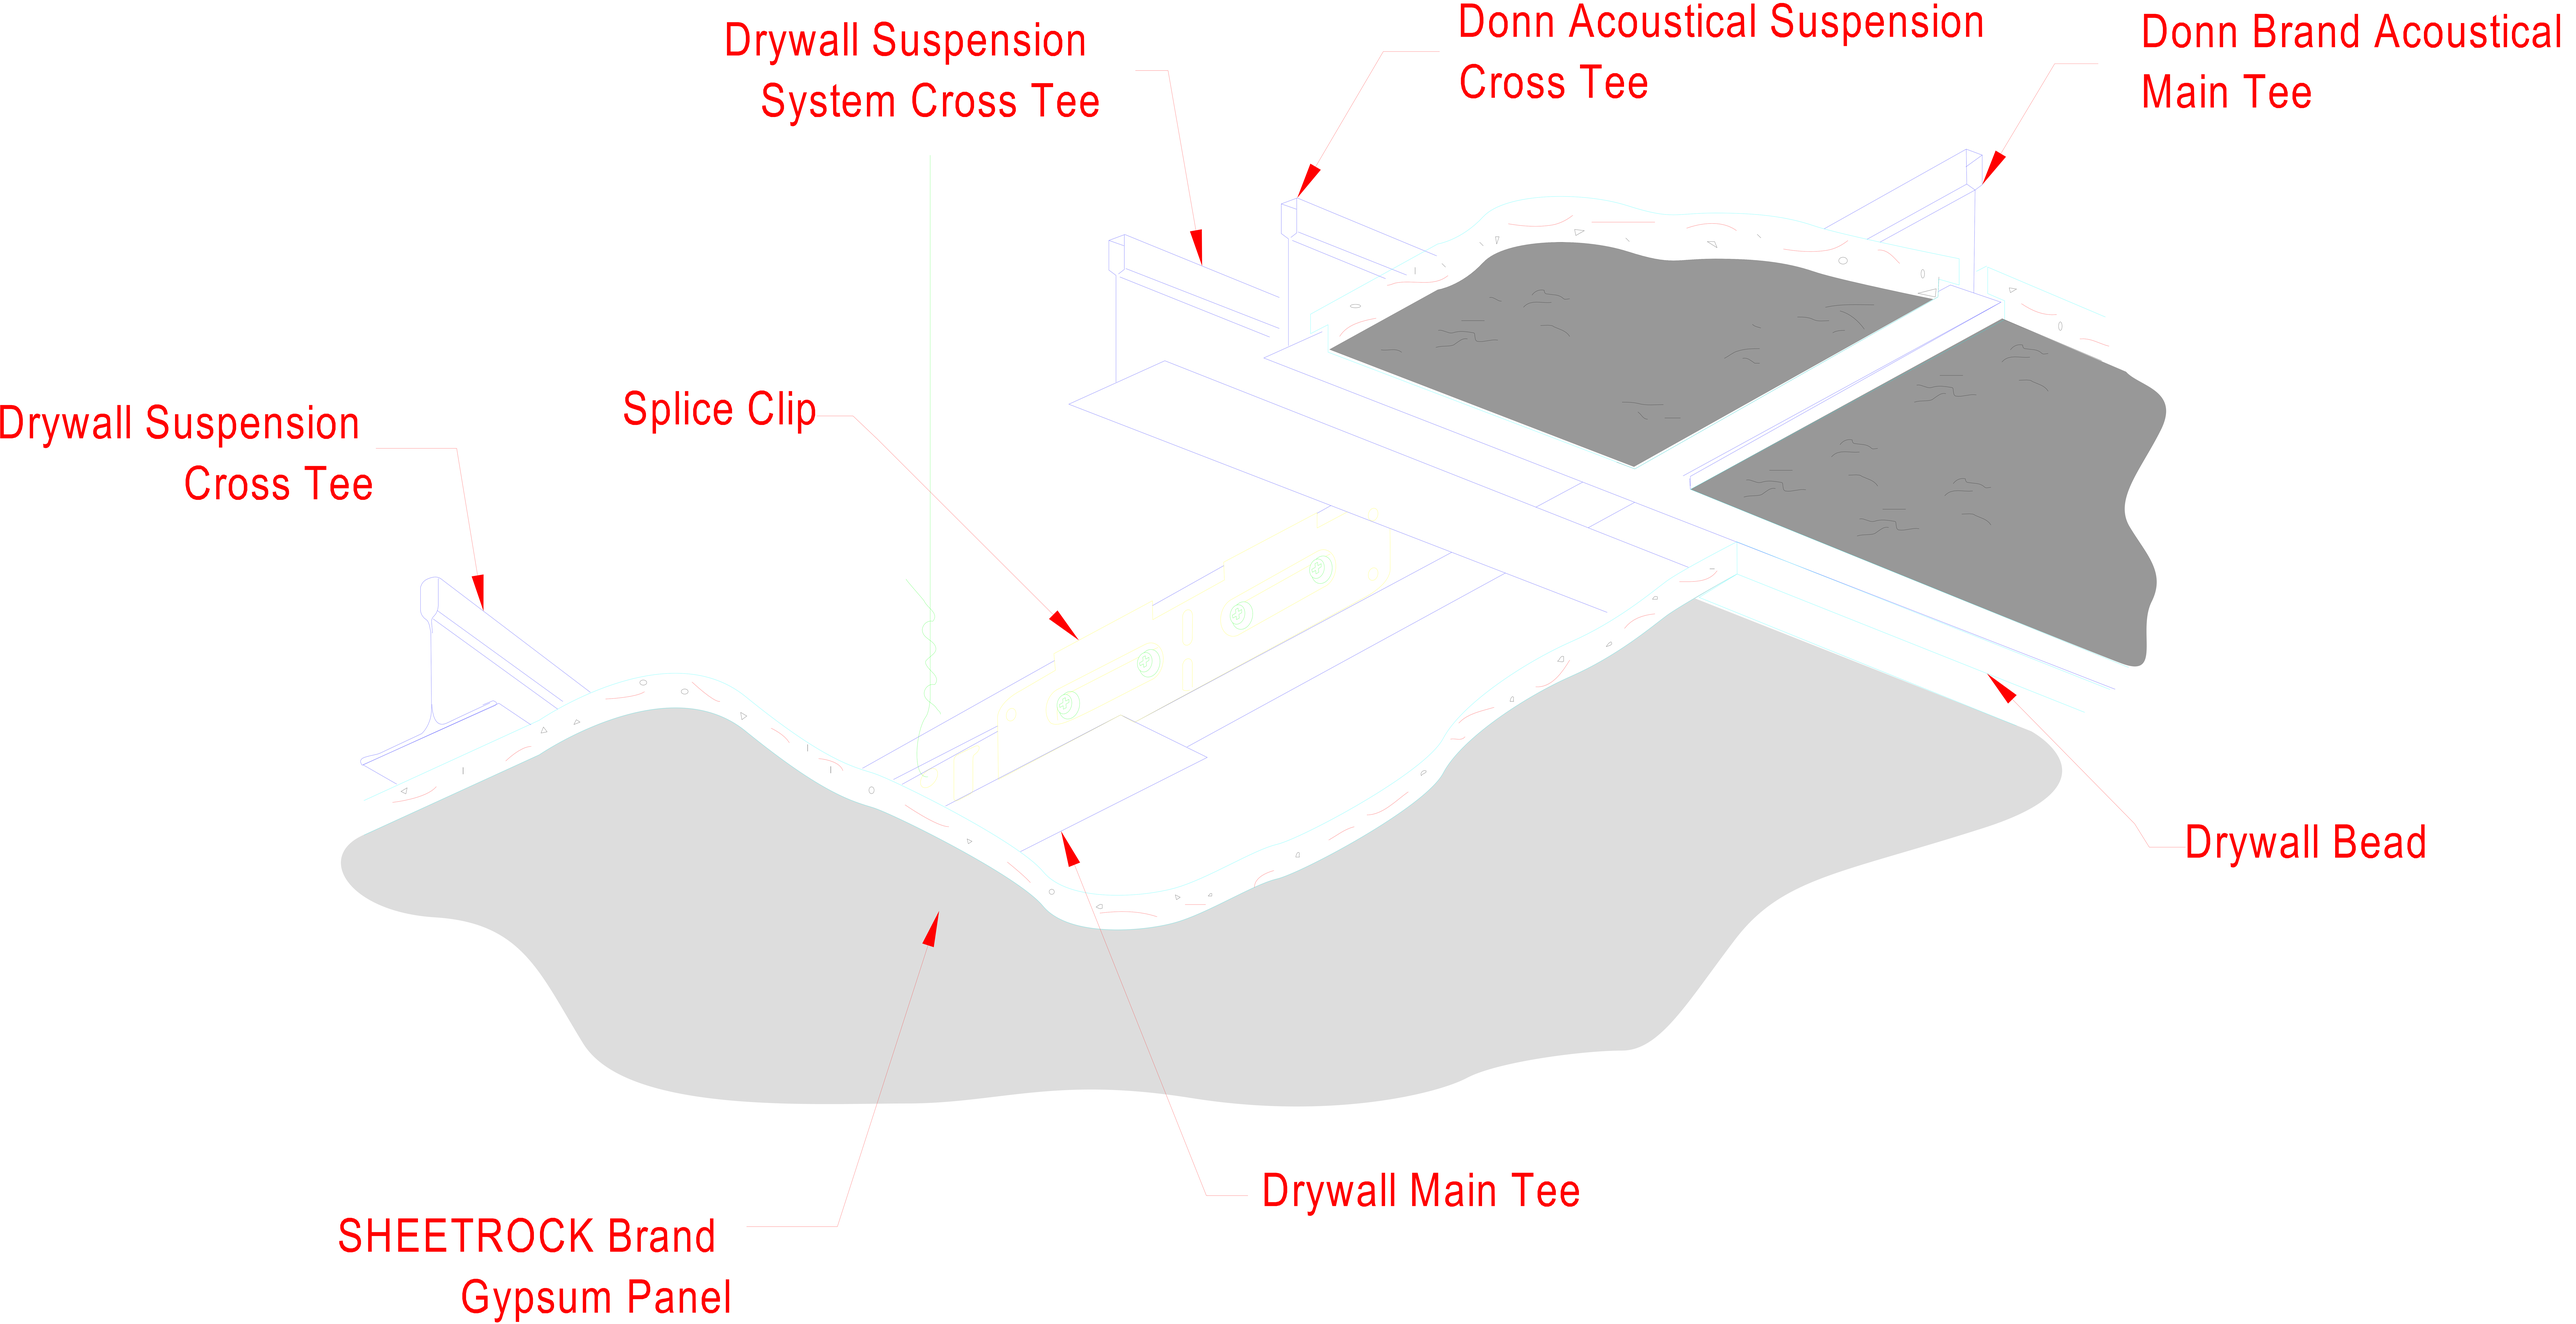
Drywall Suspension System Cross Tee
Donn Acoustical Suspension Cross Tee
Donn Brand Acoustical Main Tee
Drywall Suspension Cross Tee
Splice Clip
Drywall Bead
Drywall Main Tee
SHEETROCK Brand Gypsum Panel