Construction Solution Details: Drywall Suspension System

This USG System Detail must not be used without a complete evaluation by owner's design professional to verify the suitablity of its use with your specific application.

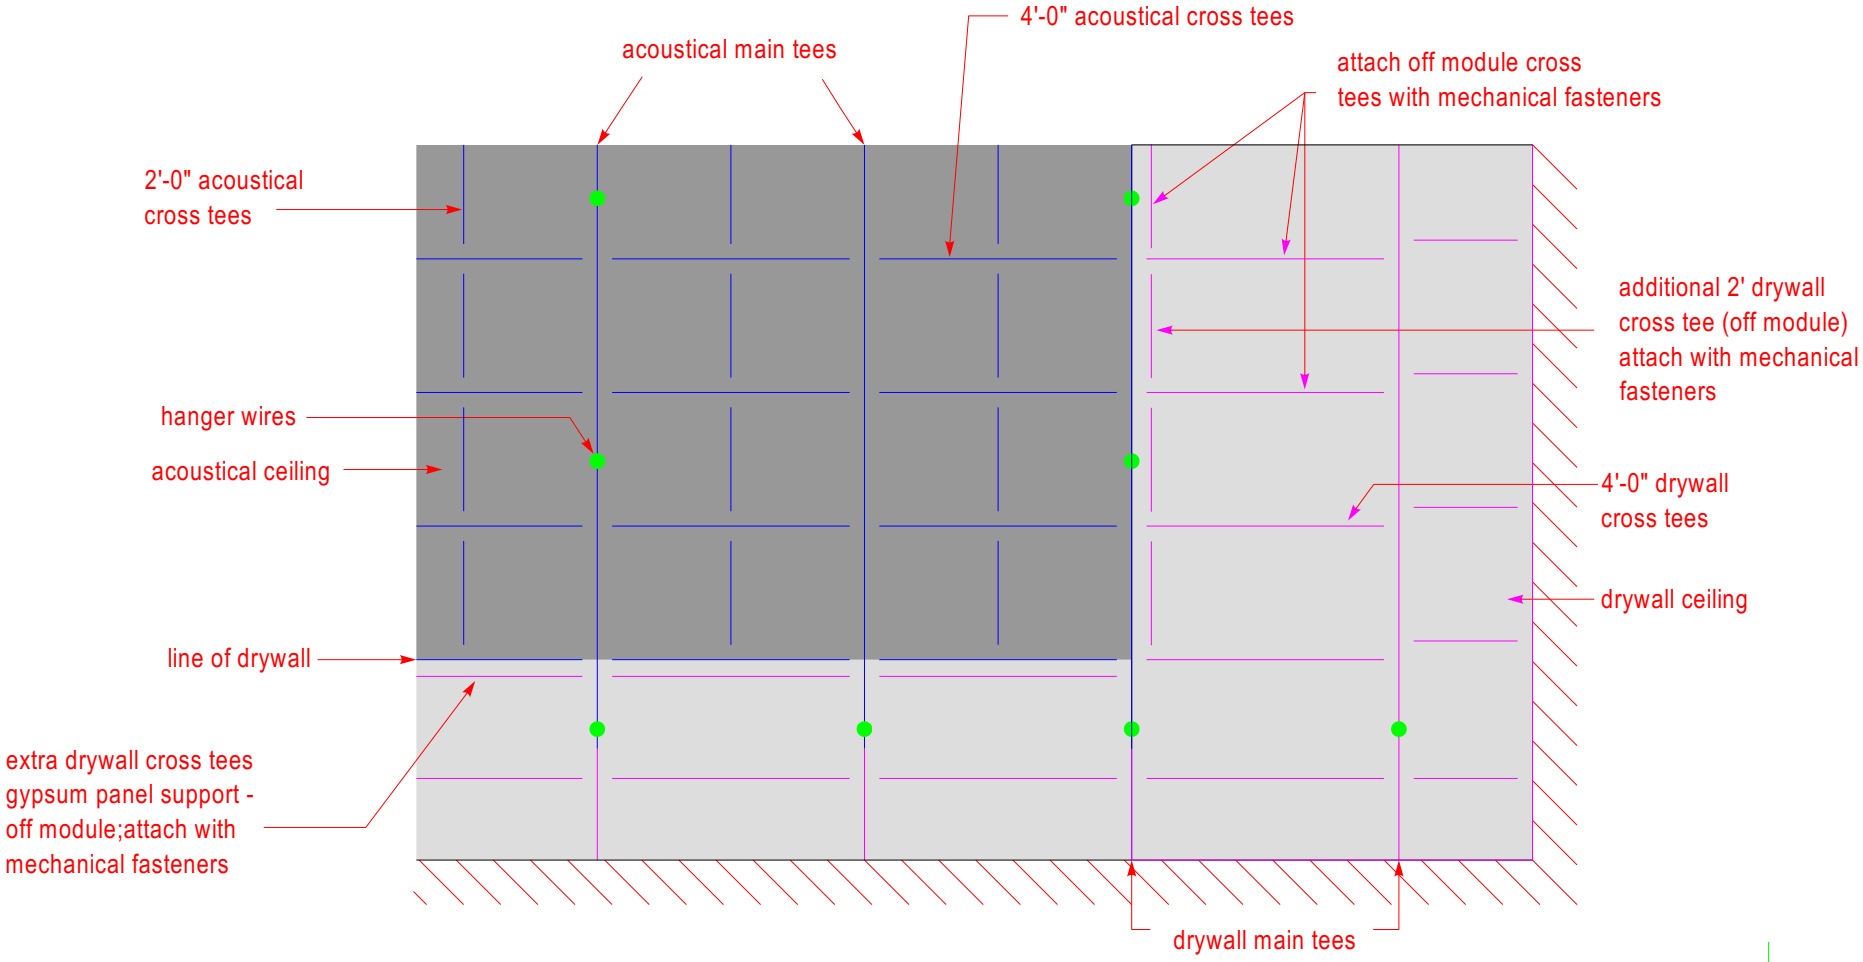

Drywall to Acoustical Transition

Plan View | AC3152

USG Corporation
125 South Franklin Street
Chicago, IL 60606-4678

Architectural and Technical Solutions
800-874-4968

Drawn by:		Date:	02-10-06
Approved:		Date:	
Revision:	KP	Change:	
Scale:	n.t.s	Project:	
		File:	093410079

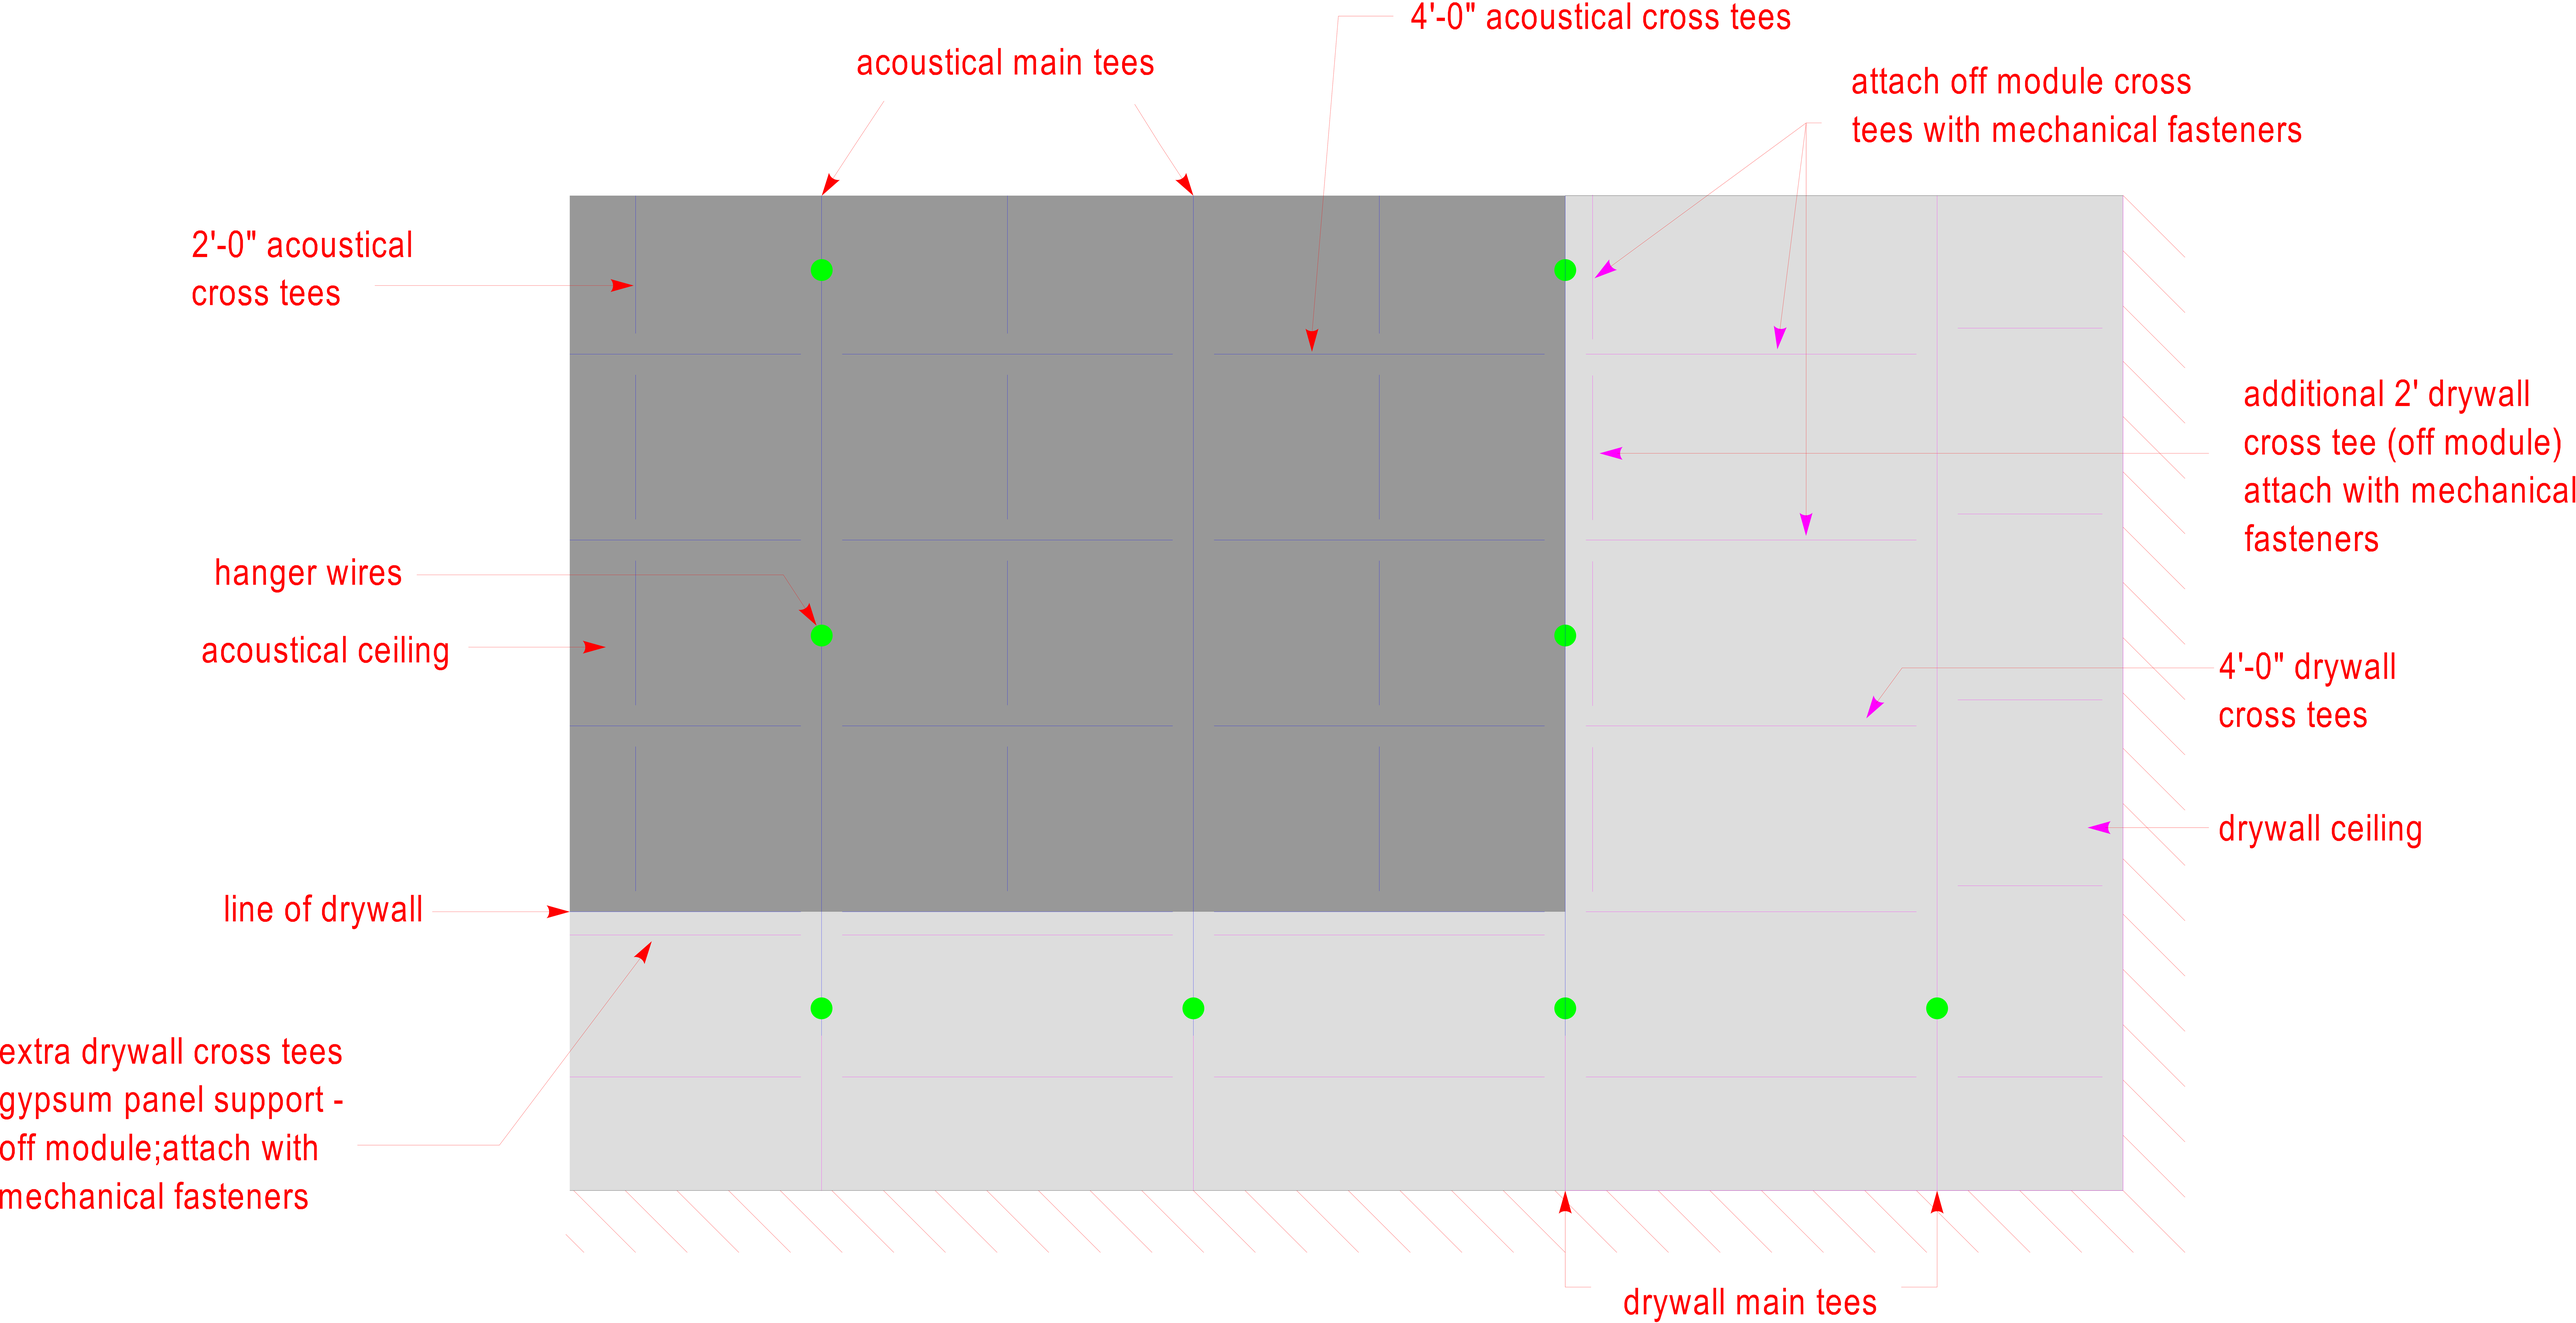
4'-0" acoustical cross tees
acoustical main tees
attach off module cross tees with mechanical fasteners
2'-0" acoustical cross tees
additional 2' drywall cross tee (off module) attach with mechanical fasteners
hanger wires
acoustical ceiling
4'-0" drywall cross tees
drywall ceiling
line of drywall
extra drywall cross tees gypsum panel support - off module;attach with mechanical fasteners
drywall main tees