# Construction Solution Details: Drywall Suspension System

This USG System Detail must not be used without a complete evaluation by owner's design professional to verify the suitablity of its use with your specific application.

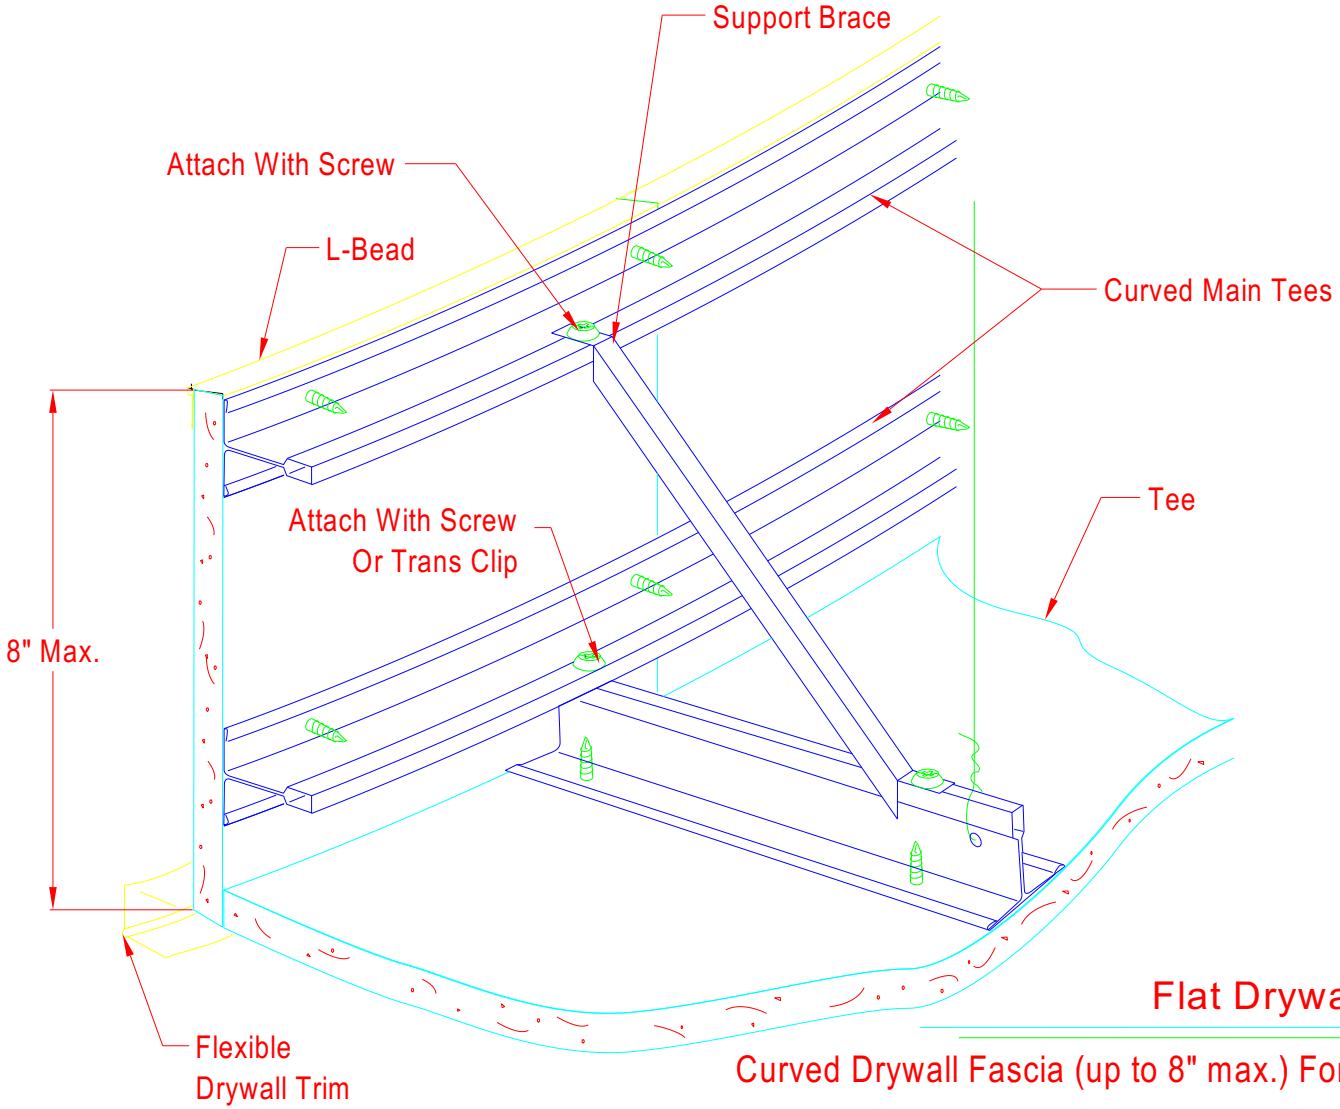


## Flat Drywall Ceilings

Curved Drywall Fascia (up to 8" max.) For Flat Ceilings | AC3152


USG Corporation
125 South Franklin Street
Chicago, IL 60606-4678

Architectural and Technical Solutions
800-874-4968


| | | | |
|---|---|---|---|
| Drawn by: | | Date: | 03-10-06 |
| Approved: | | Date: | |
| Revision: | KP | Change: | |
| Scale: | n.t.s | Project: | |
| | | File: | 093410090 |

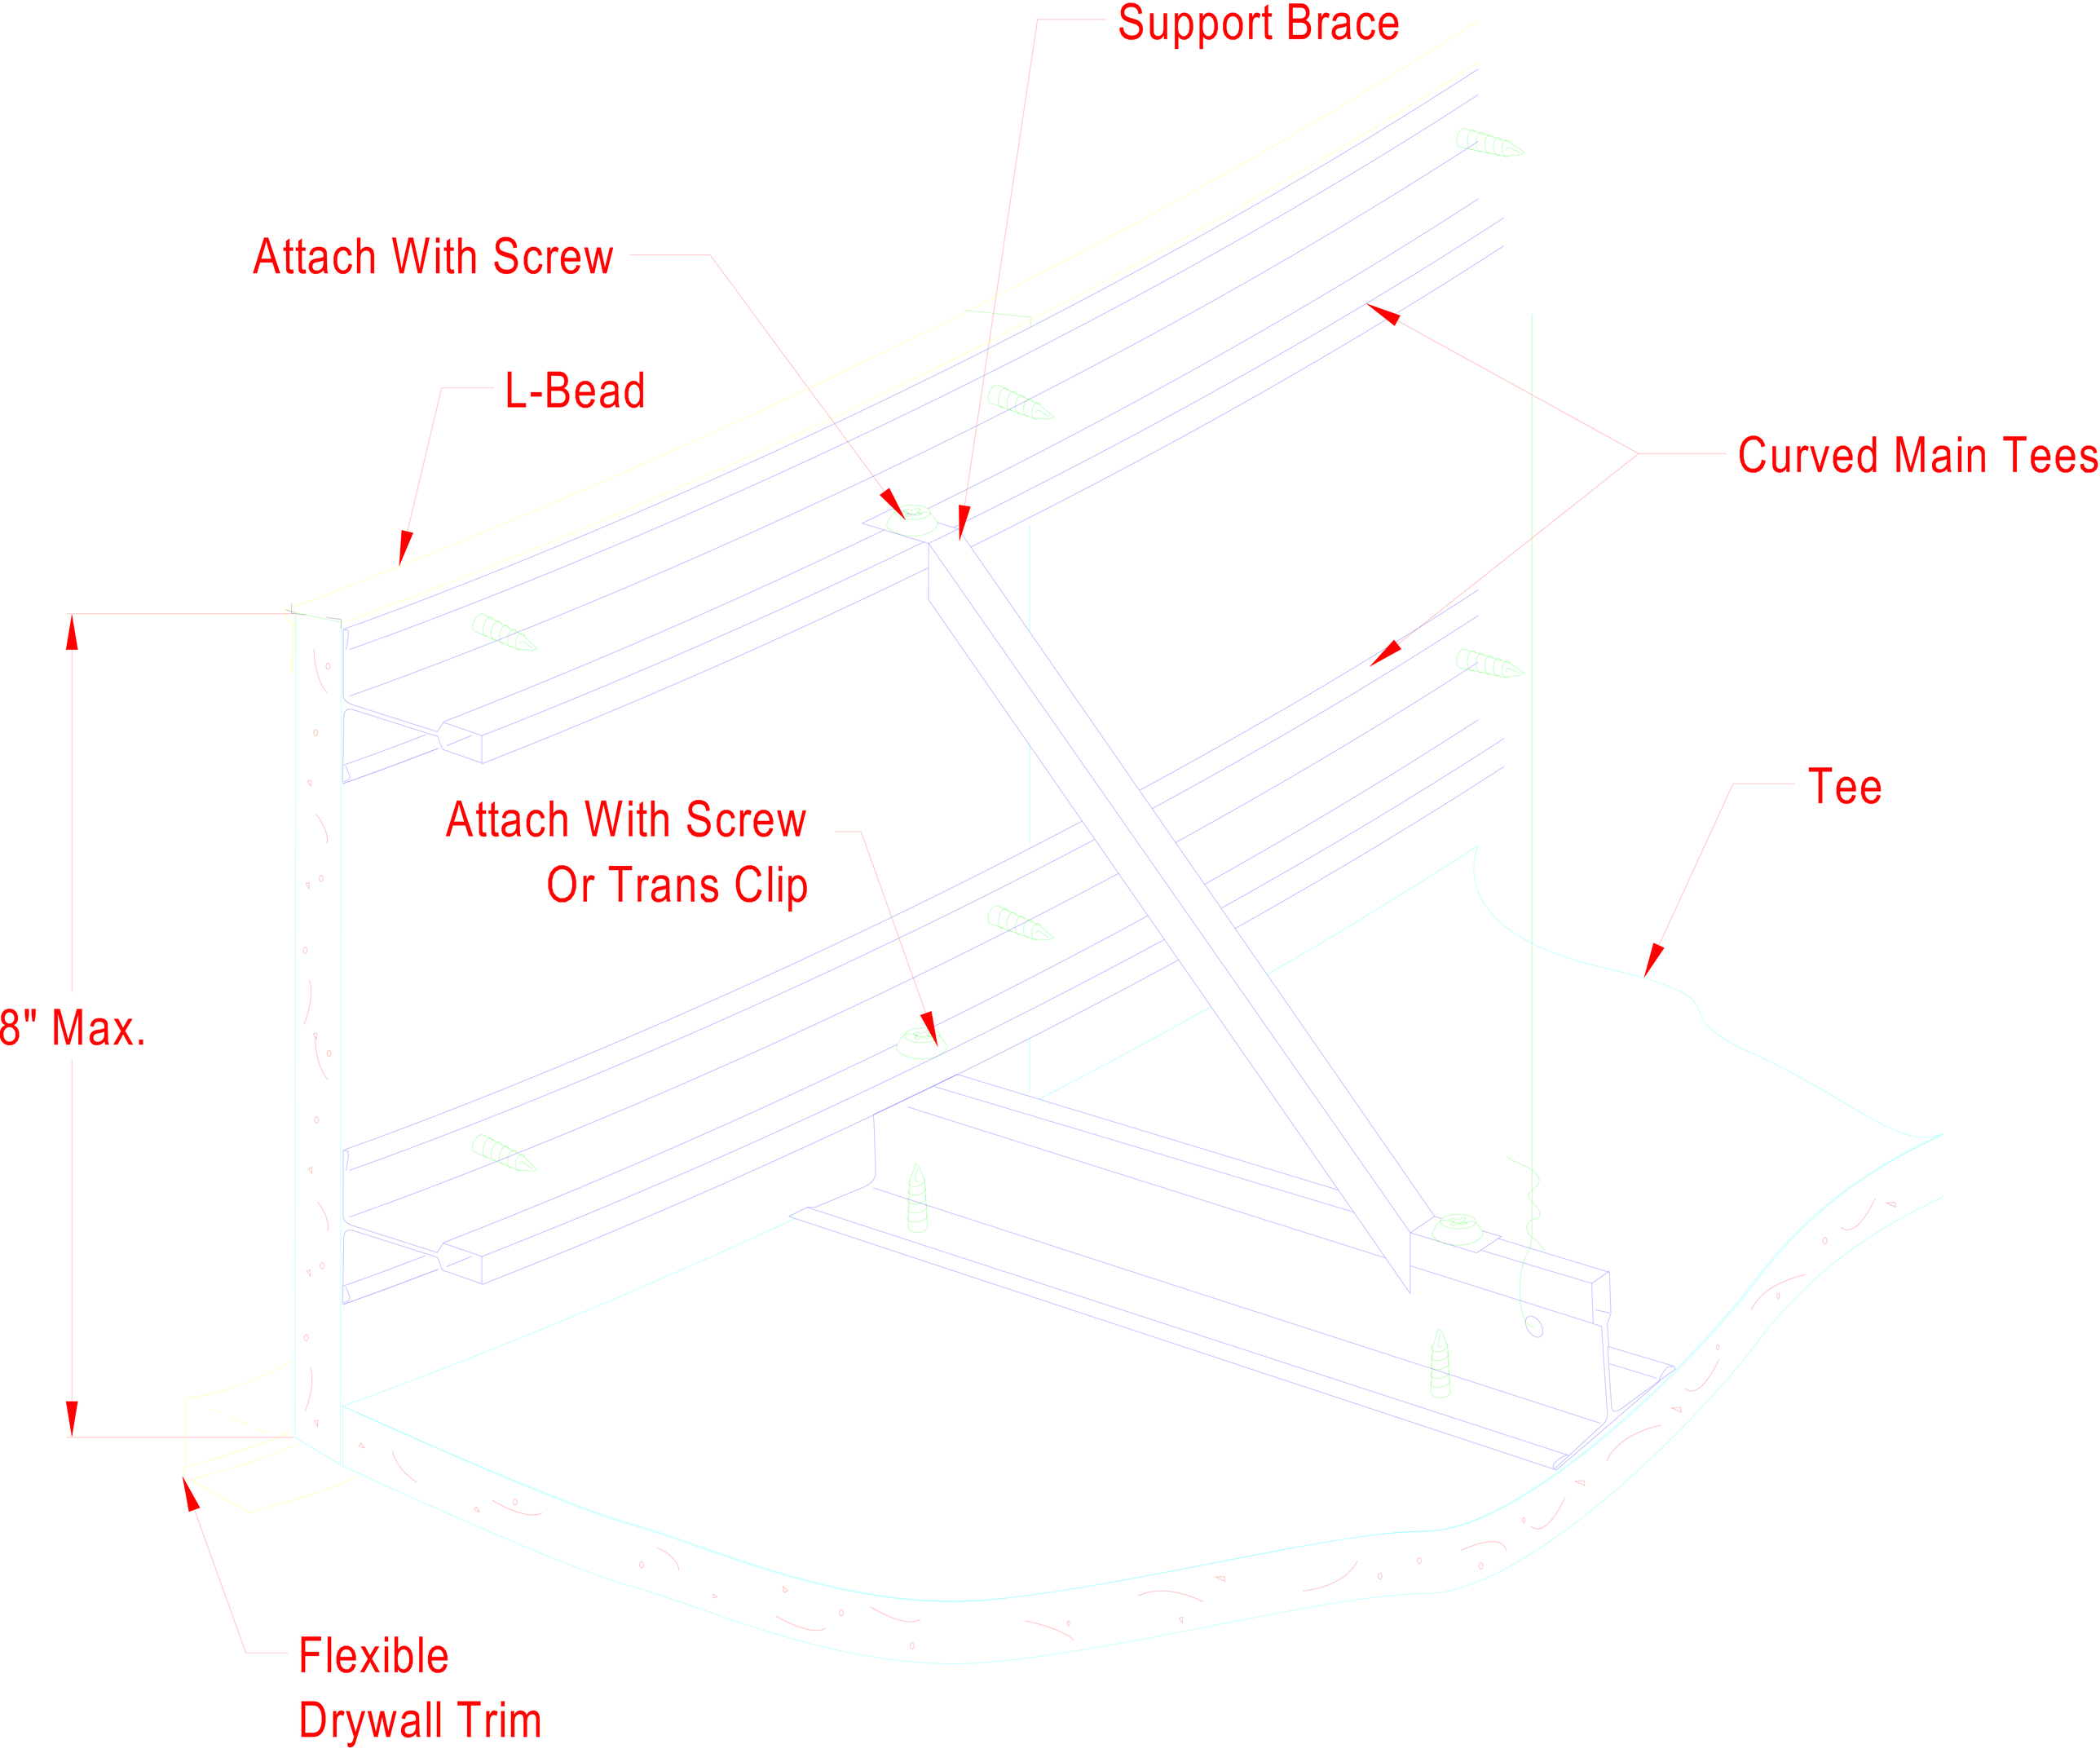
Support Brace
Attach With Screw
L-Bead
Curved Main Tees
Tee
Attach With Screw
Or Trans Clip
8" Max.
Flexible
Drywall Trim

L alt

17