Construction Solution Details: Drywall Suspension System

This USG System Detail must not be used without a complete evaluation by owner's design professional to verify the suitablity of its use with your specific application.

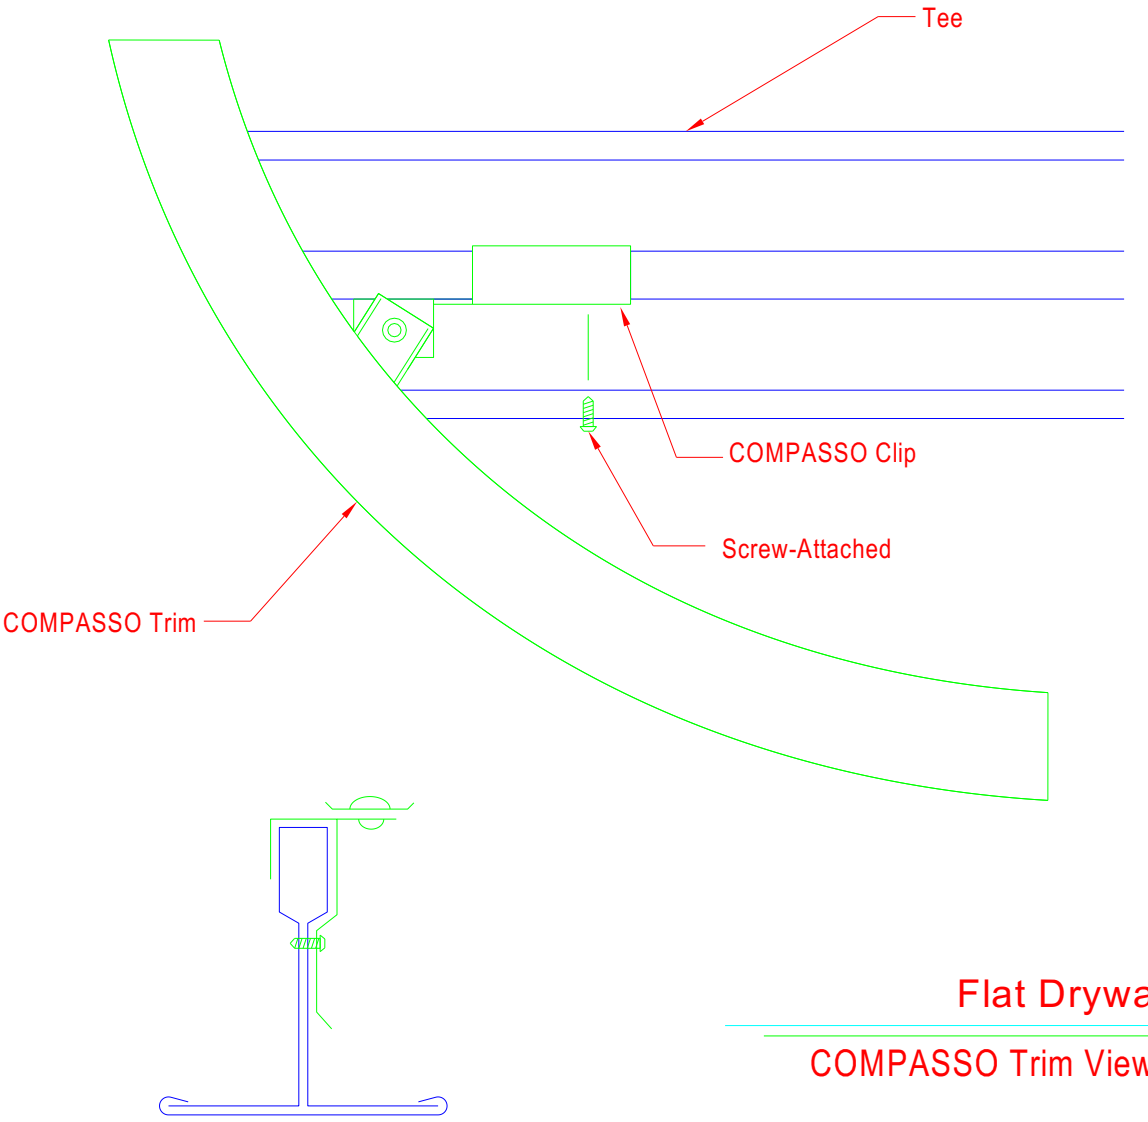

Flat Drywall Ceilings

COMPASSO Trim View From Above

AC3152

USG Corporation
125 South Franklin Street
Chicago, IL 60606-4678

Architectural and Technical Solutions
800-874-4968

Drawn by:		Date:	03-10-06
Approved:		Date:	
Revision:	KP	Change:	
Scale:	n.t.s	Project:	
		File:	093410092

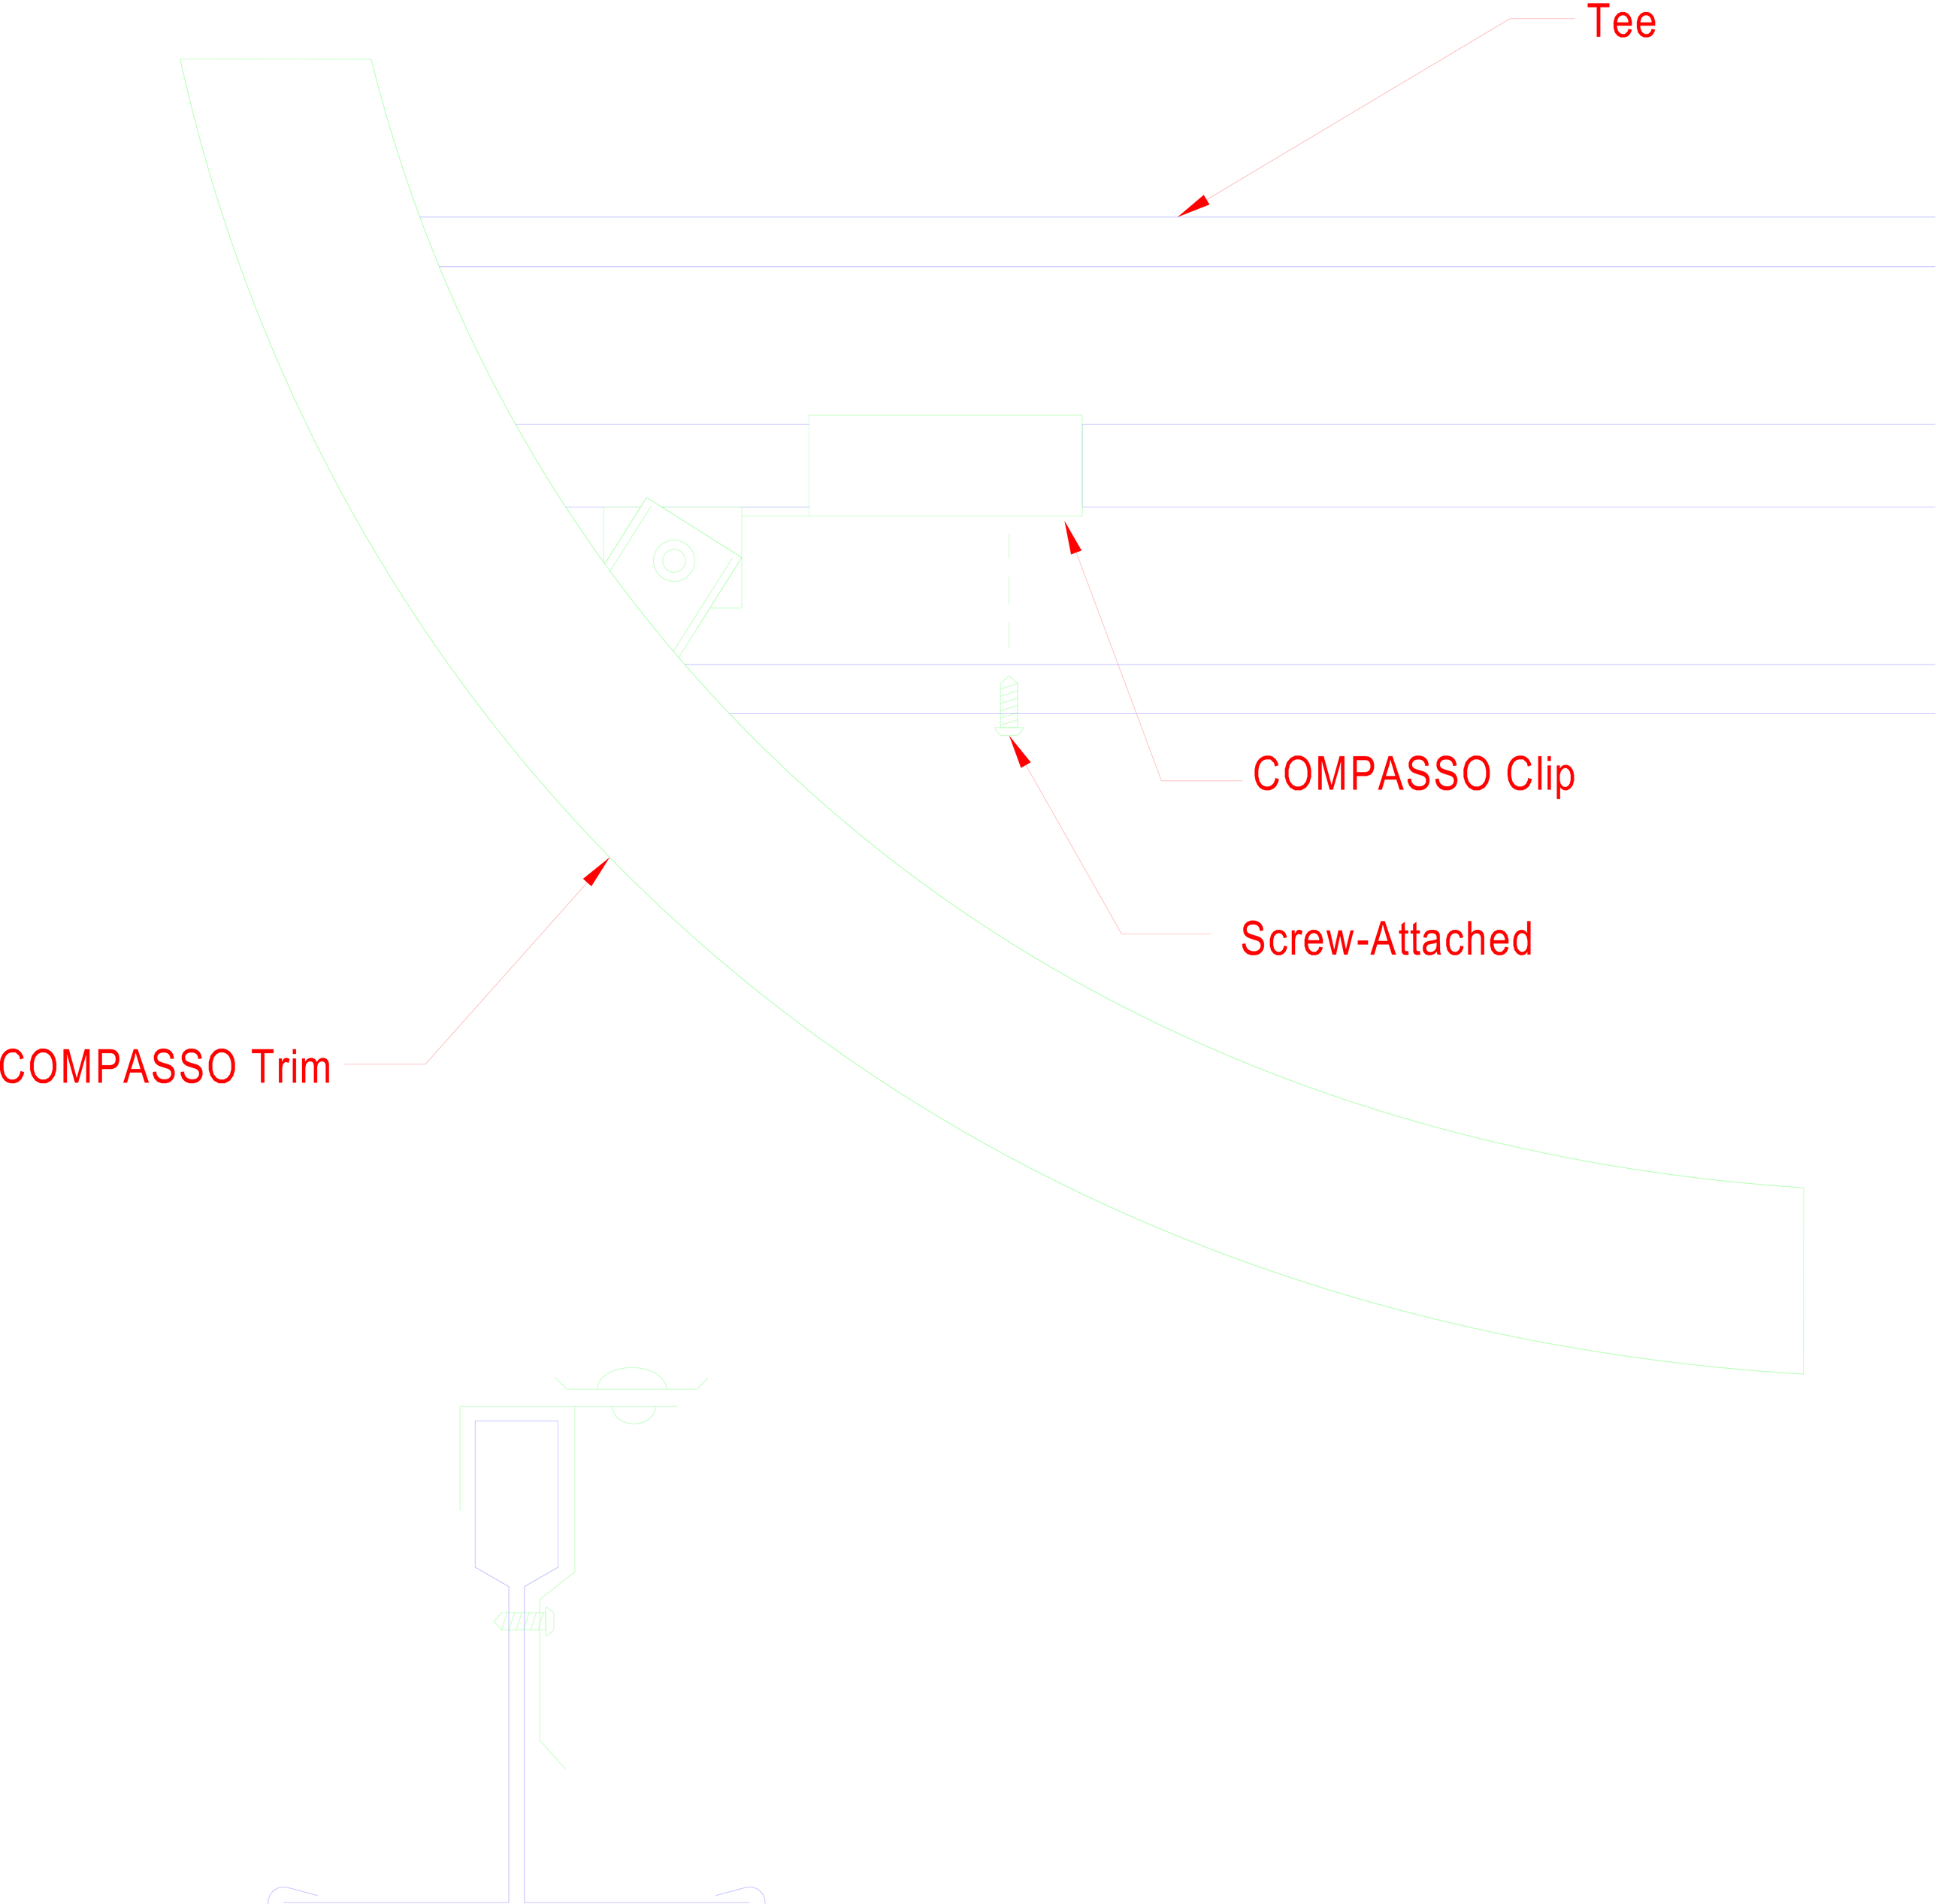

M alt- 2

19