Construction Solution Details: Drywall Suspension System

This USG System Detail must not be used without a complete evaluation by owner's design professional to verify the suitablity of its use with your specific application.

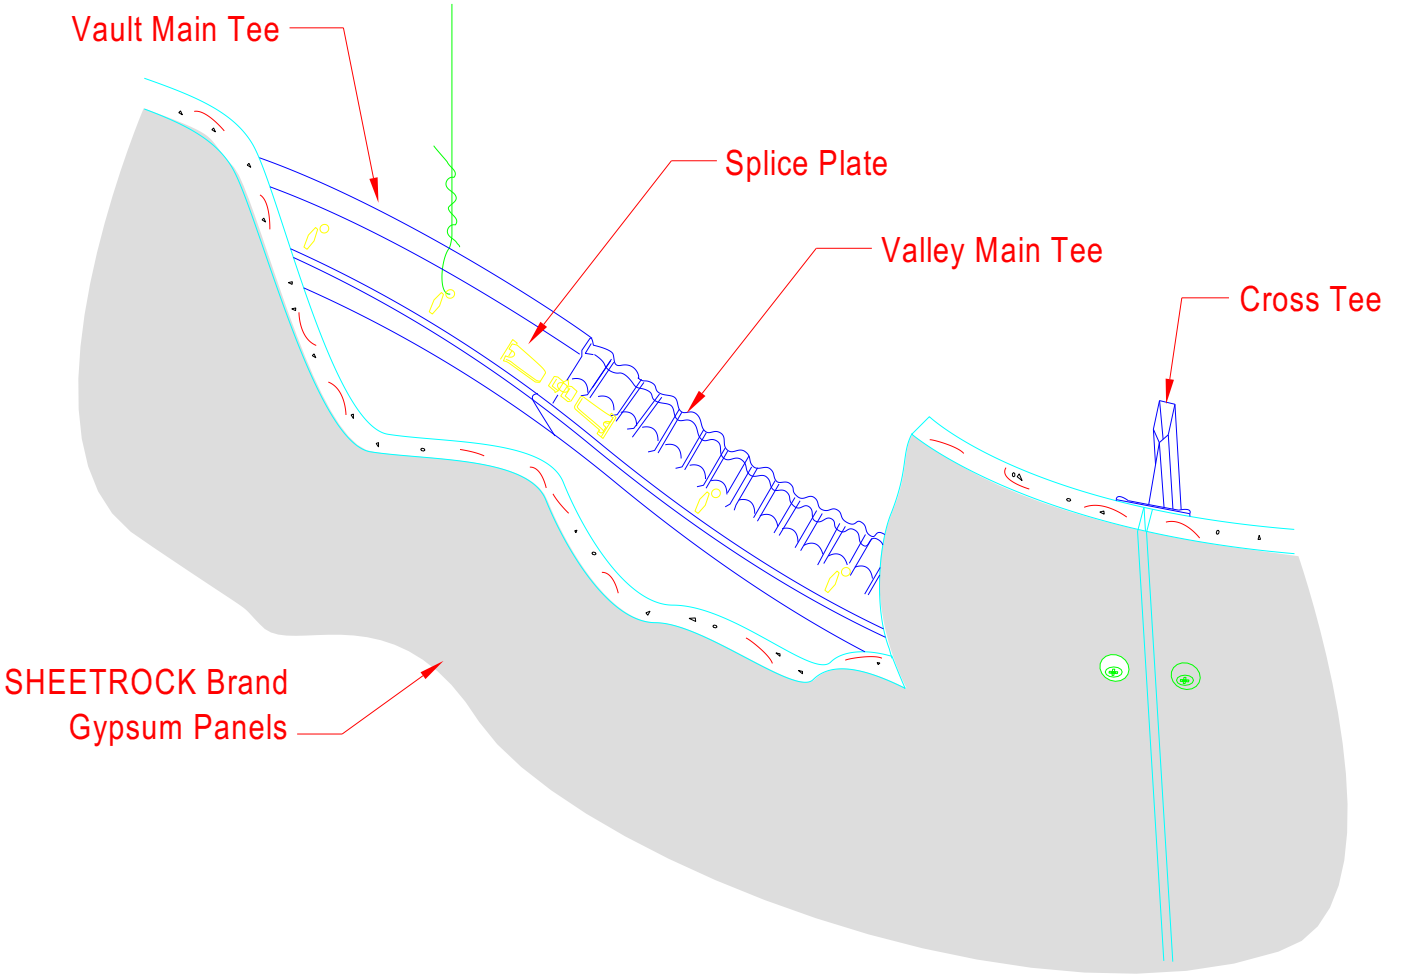

Curved Drywall Ceilings

Vault to Vault - Factory End Connection

AC3152

USG Corporation
125 South Franklin Street
Chicago, IL 60606-4678

Architectural and Technical Solutions
800-874-4968

Drawn by:		Date:	02-10-06
Approved:		Date:	
Revision:	KP	Change:	
Scale:	n.t.s	Project:	
		File:	093410101

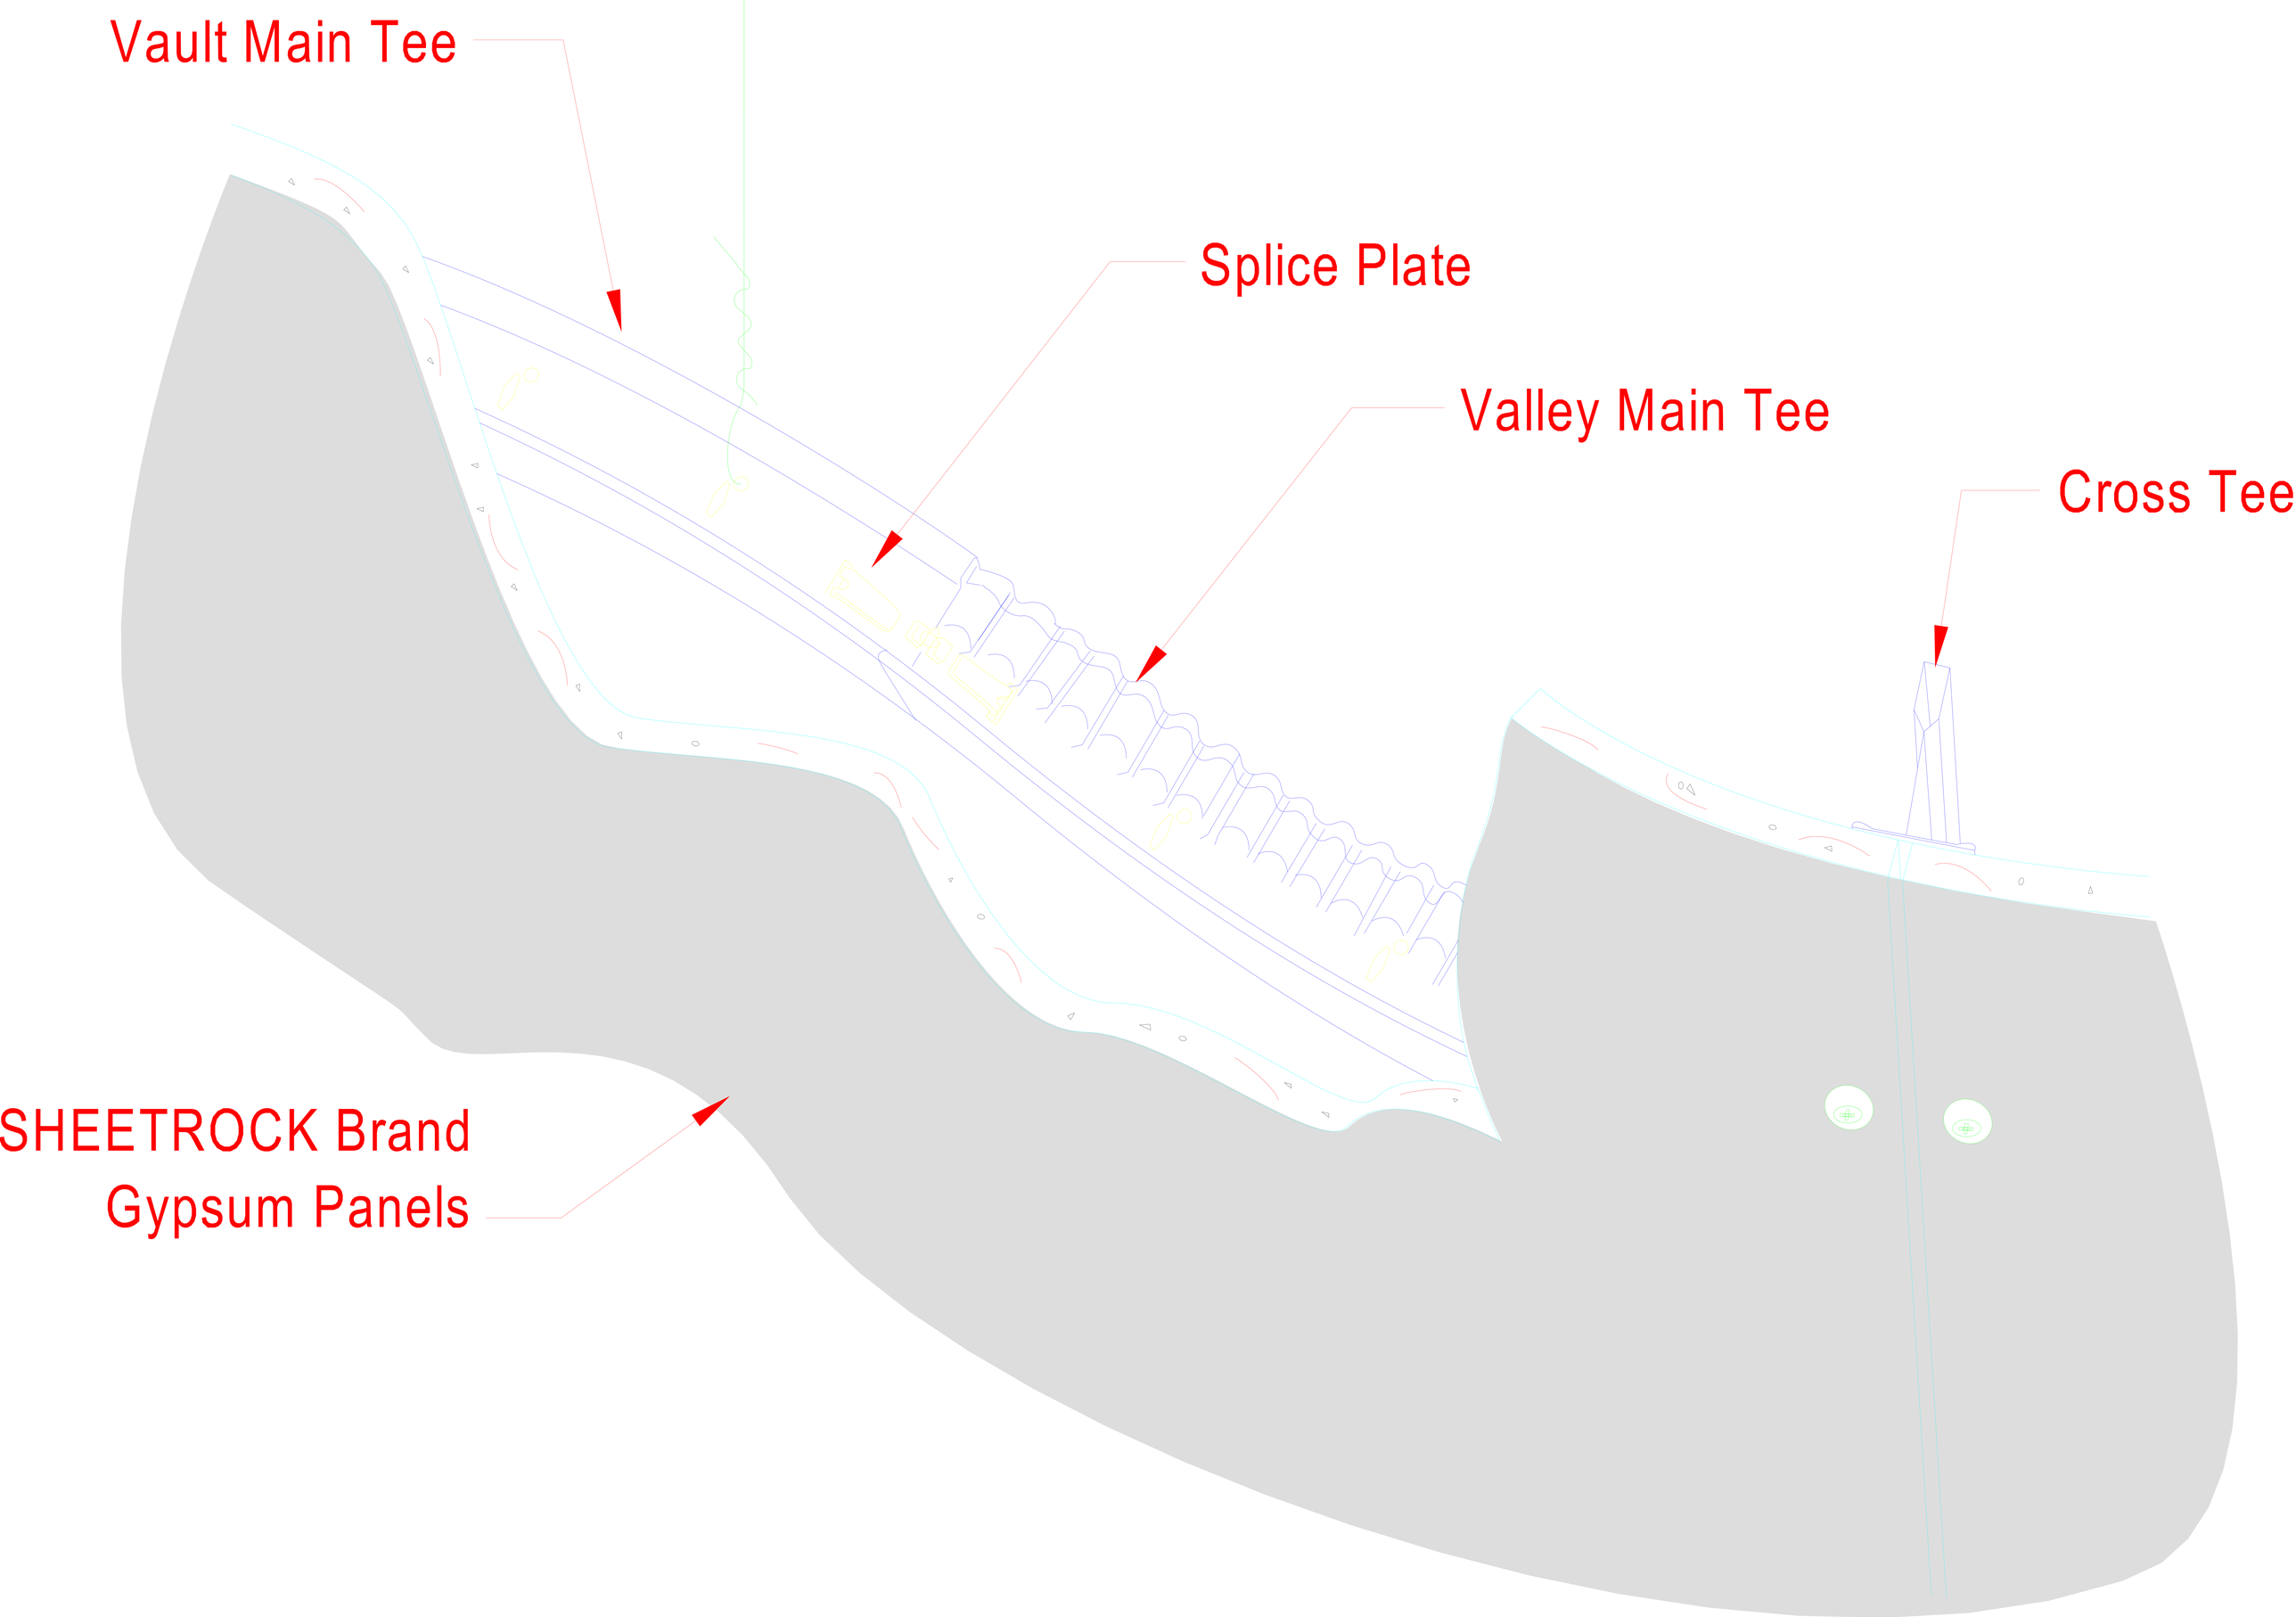
Vault Main Tee
Splice Plate
Valley Main Tee
Cross Tee
SHEETROCK Brand
Gypsum Panels

T alt

23