Construction Solution Details: Drywall Suspension System

This USG System Detail must not be used without a complete evaluation by owner's design professional to verify the suitablity of its use with your specific application.

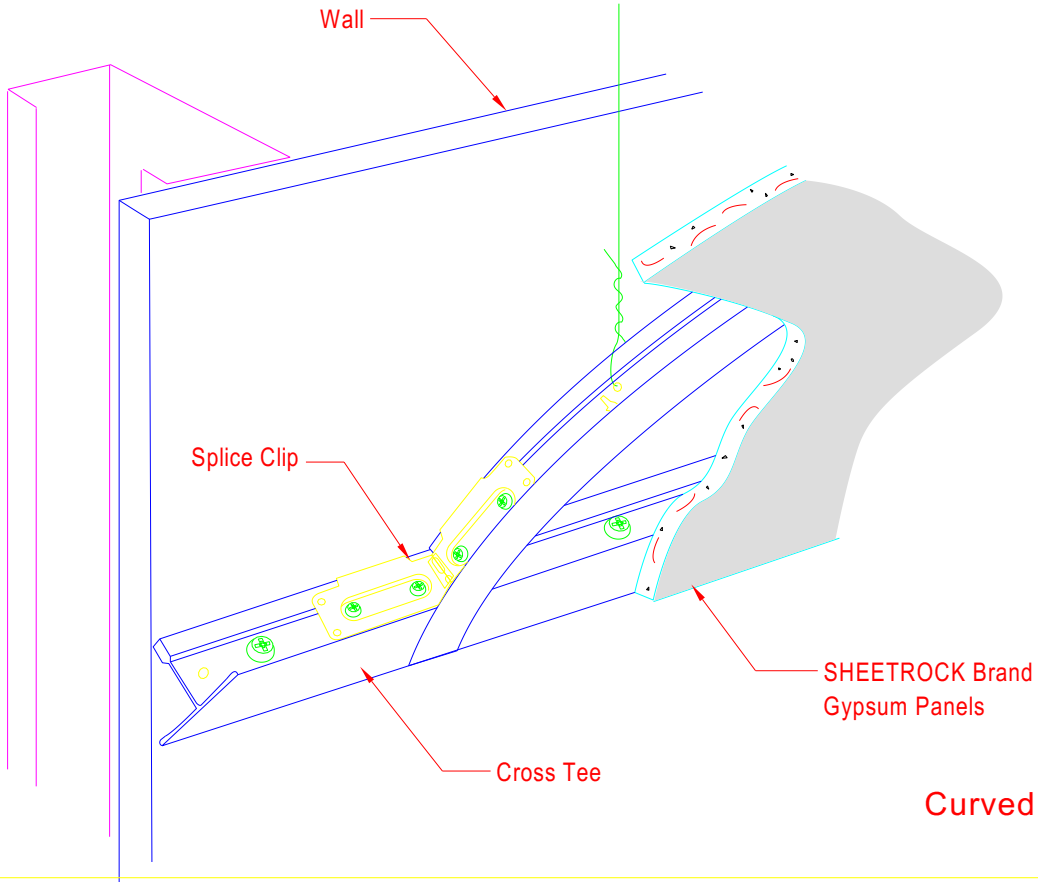

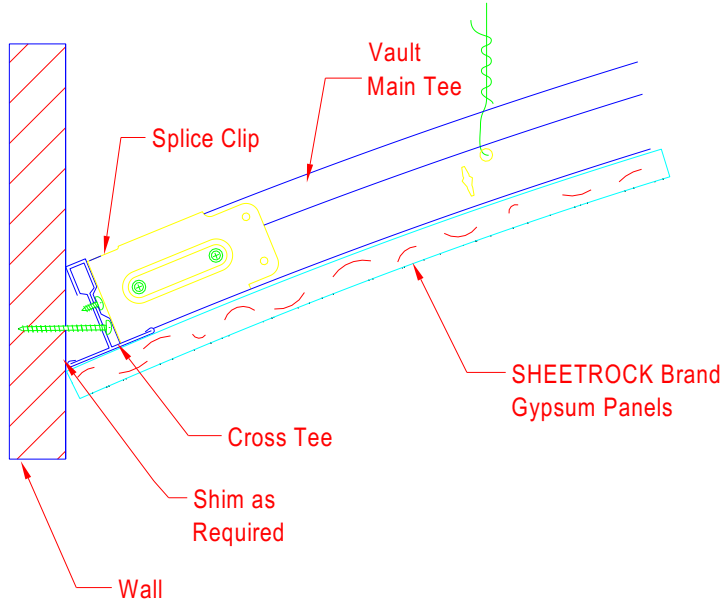

Curved Drywall Ceilings

Curved Main Tee Perpendicular to Wall Connection (Section and Isometric View)

AC3152

USG Corporation
125 South Franklin Street
Chicago, IL 60606-4678

Architectural and Technical Solutions
800-874-4968

Drawn by:		Date:	02-10-06
Approved:		Date:	
Revision:	KP	Change:	
Scale:	n.t.s	Project:	
		File:	093410102

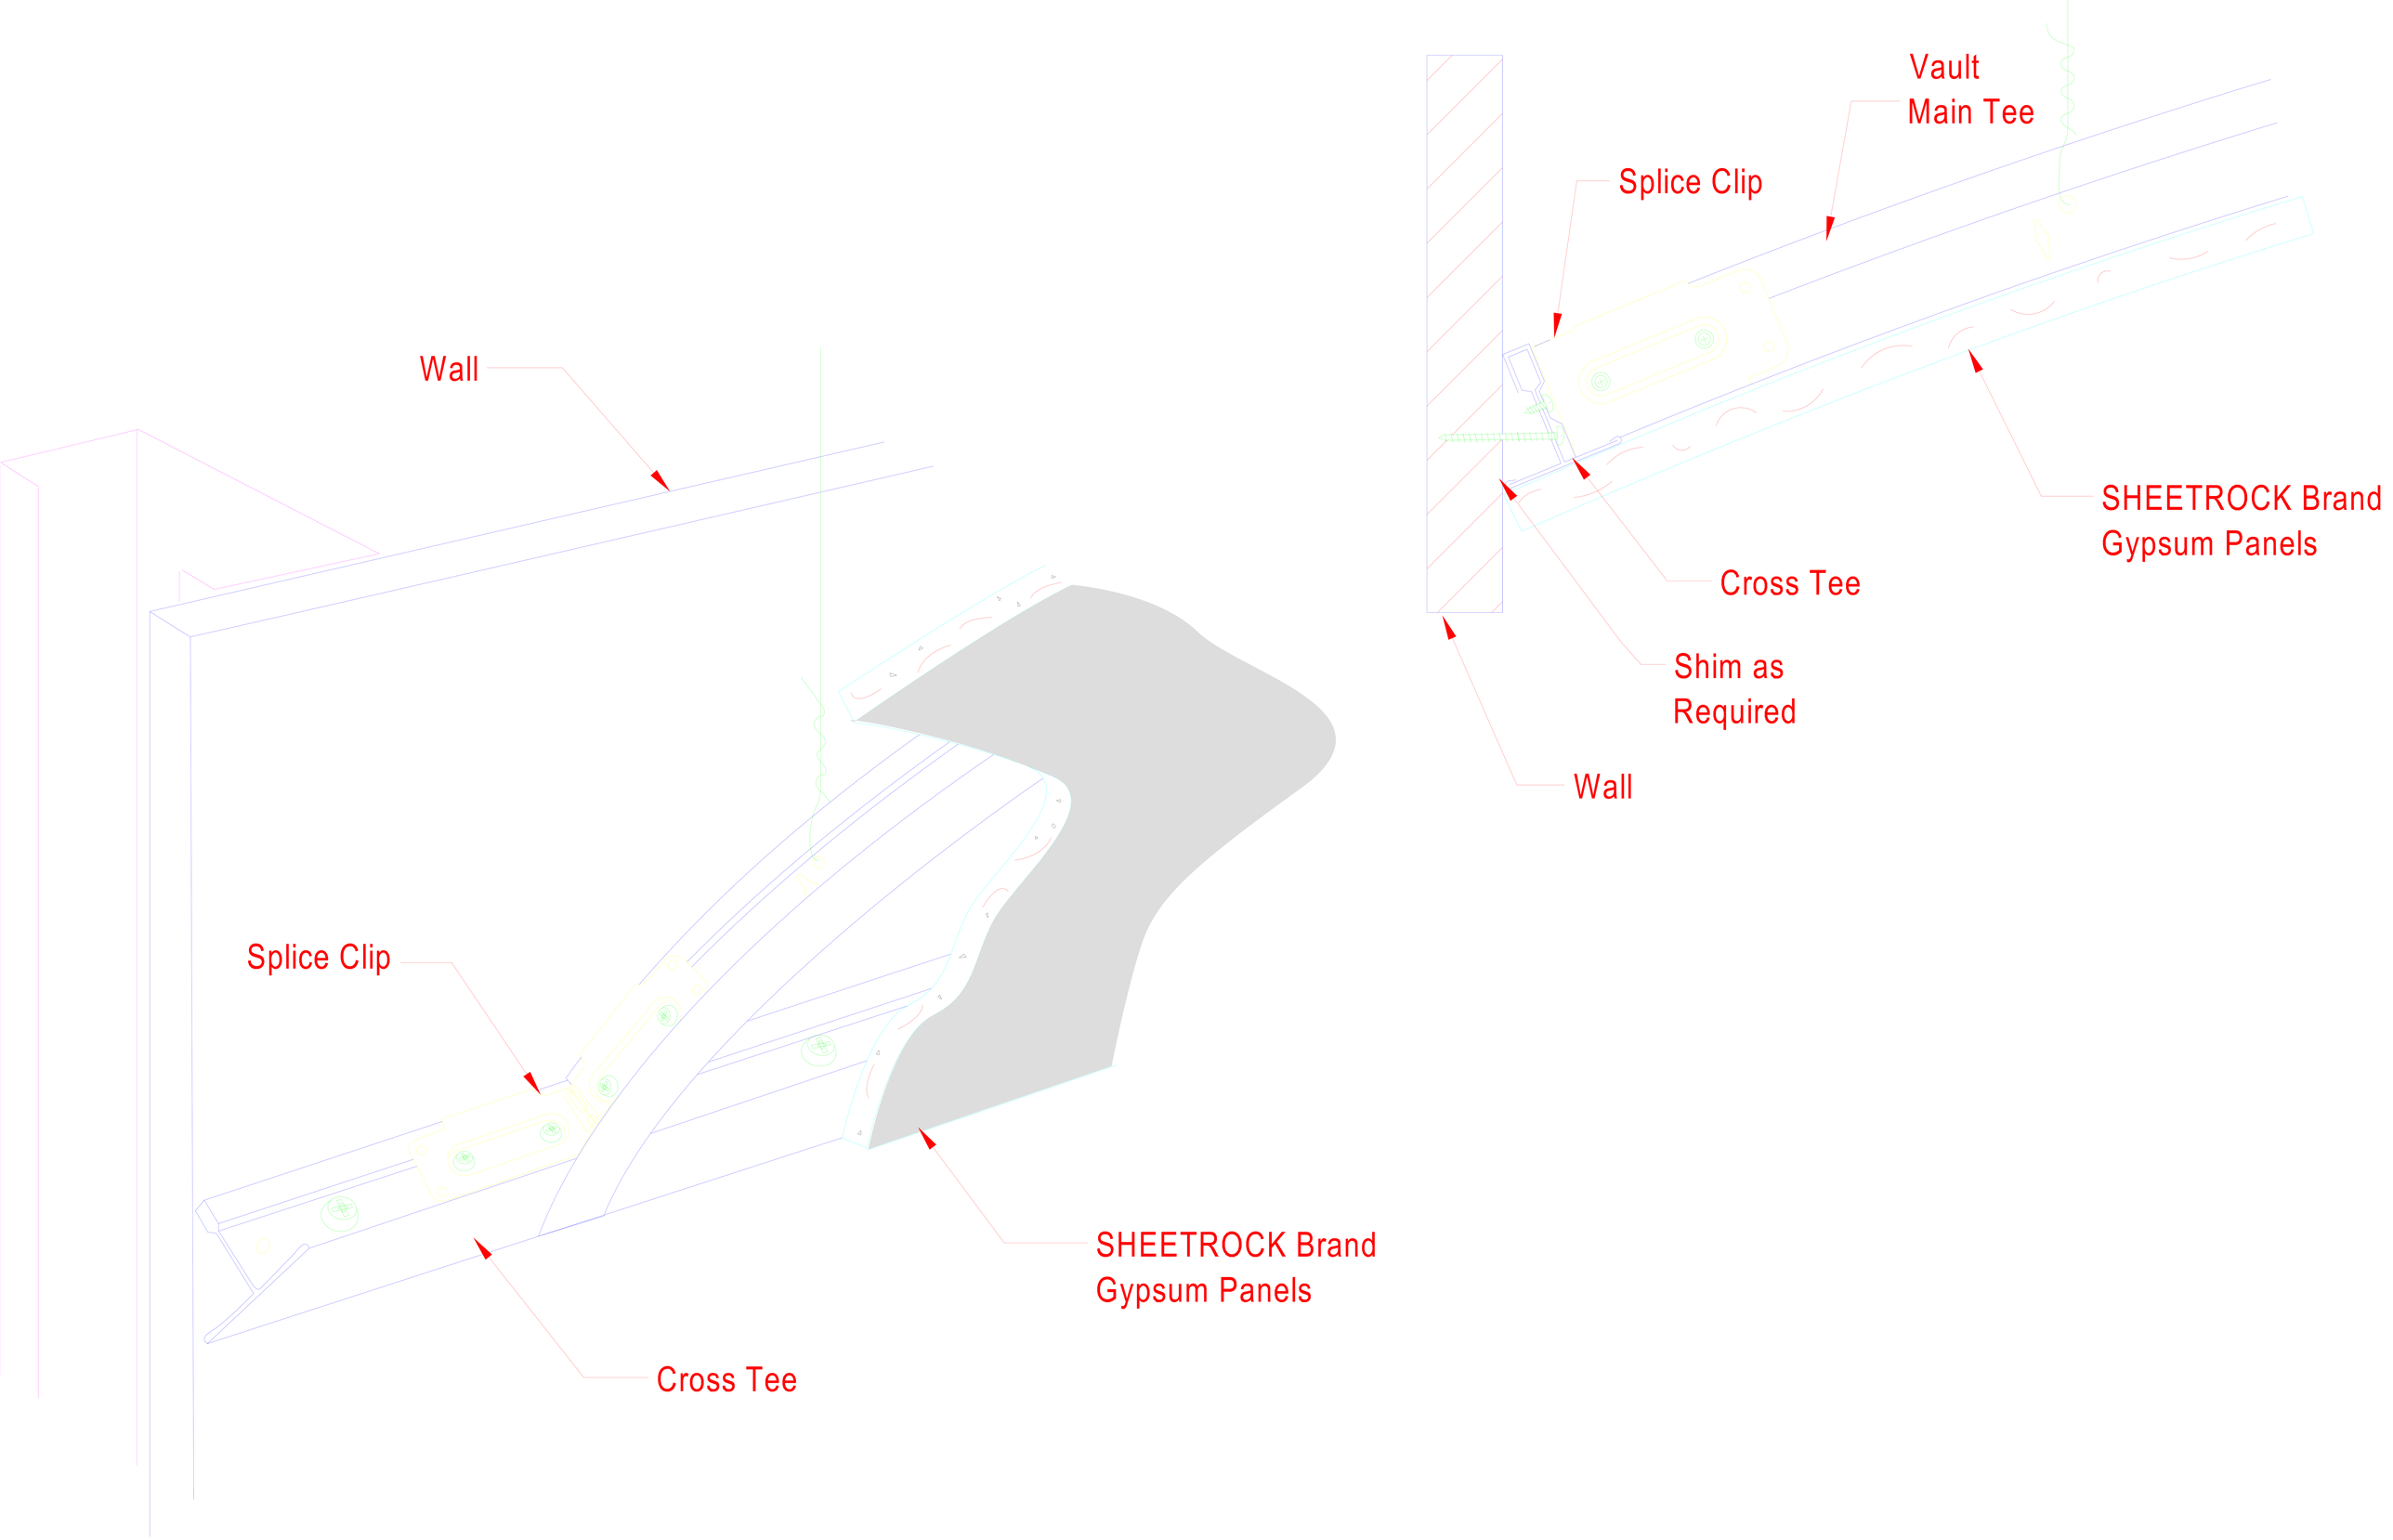
Wall
Splice Clip
Cross Tee
SHEETROCK Brand
Gypsum Panels
Vault
Main Tee
Splice Clip
Cross Tee
Shim as
Required
Wall
SHEETROCK Brand
Gypsum Panels

U

23