# Construction Solution Details: Light Cove 8 Inch Compasso

This USG System Detail must not be used without a complete evaluation by owner's design professional to verify the suitablity of its use with your specific application.

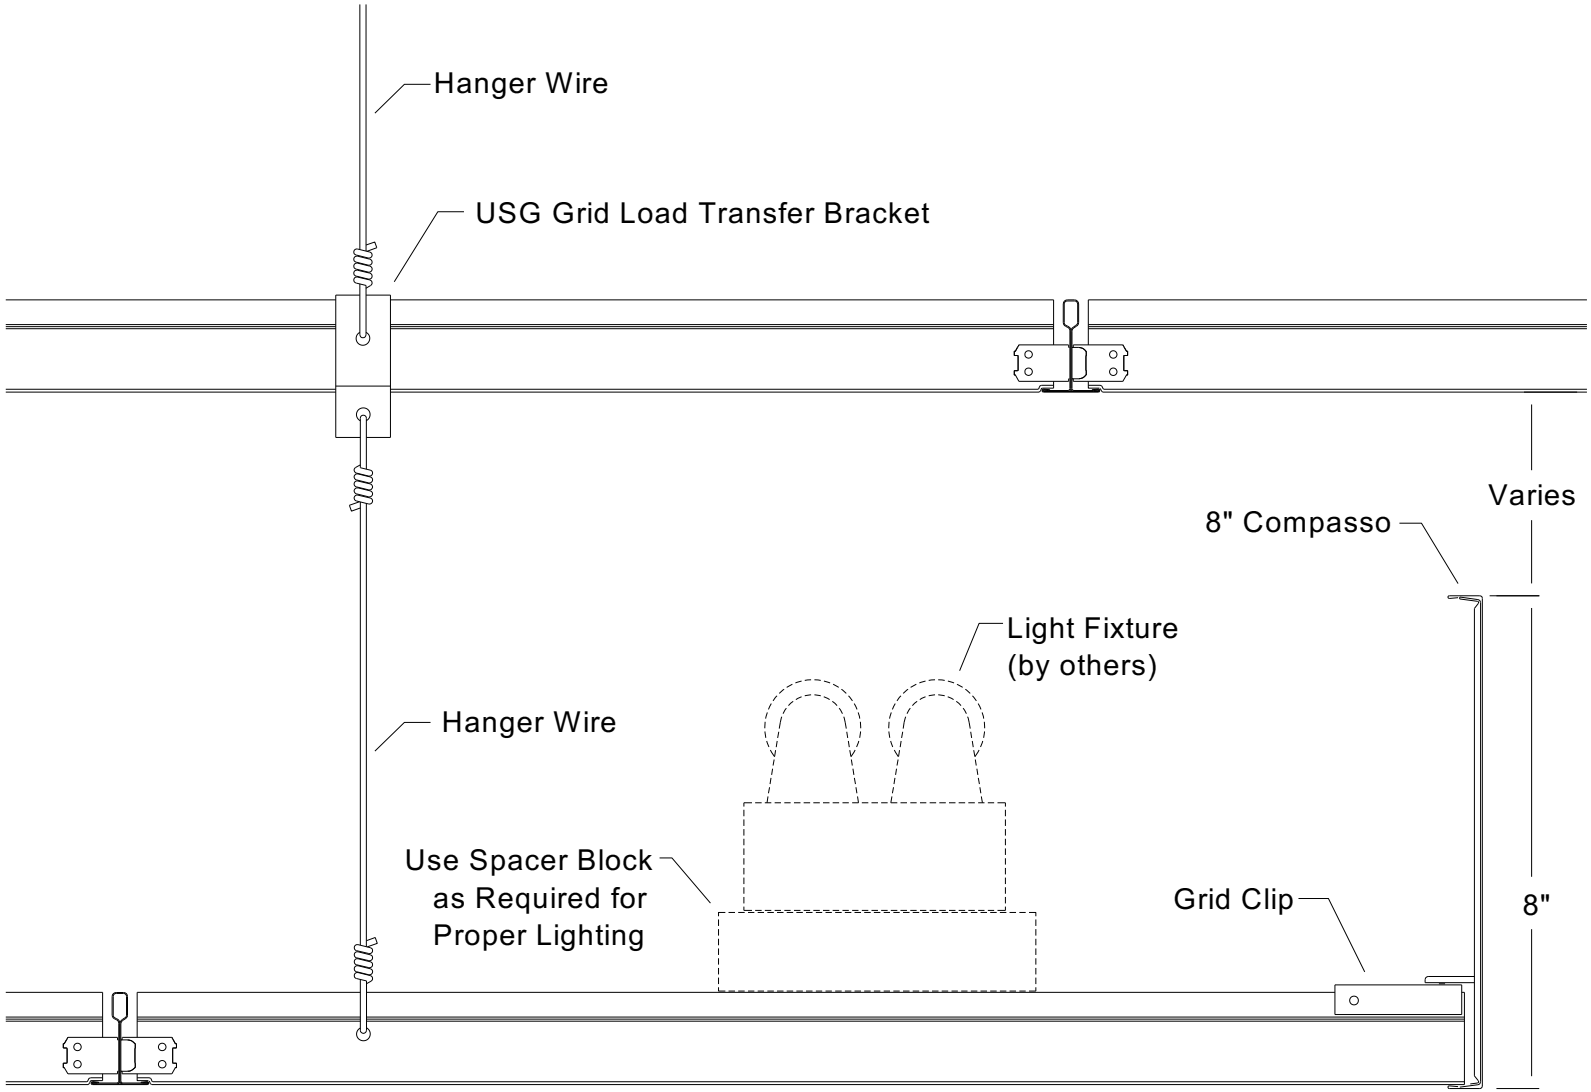


USG Corporation
125 South Franklin Street
Chicago, IL 60606-4678

Architectural and Technical Solutions
800-874-4968

| | | | |
|---|---|---|---|
| Drawn by: | | Date: | July 31, 2006 |
| Approved: | SM | Date: | |
| Revision: | DN | Change: | |
| Scale: | Not to Scale | Project: | |
| | | File: | 091500121 |

Hanger Wire
USG Grid Load Transfer Bracket
Varies
8" Compasso
Light Fixture
(by others)
Hanger Wire
Use Spacer Block
as Required for
Proper Lighting
Grid Clip
8"