Construction Solution Details: Concealed Grid Combo

This USG System Detail must not be used without a complete evaluation by owner's design professional to verify the suitablity of its use with your specific application.

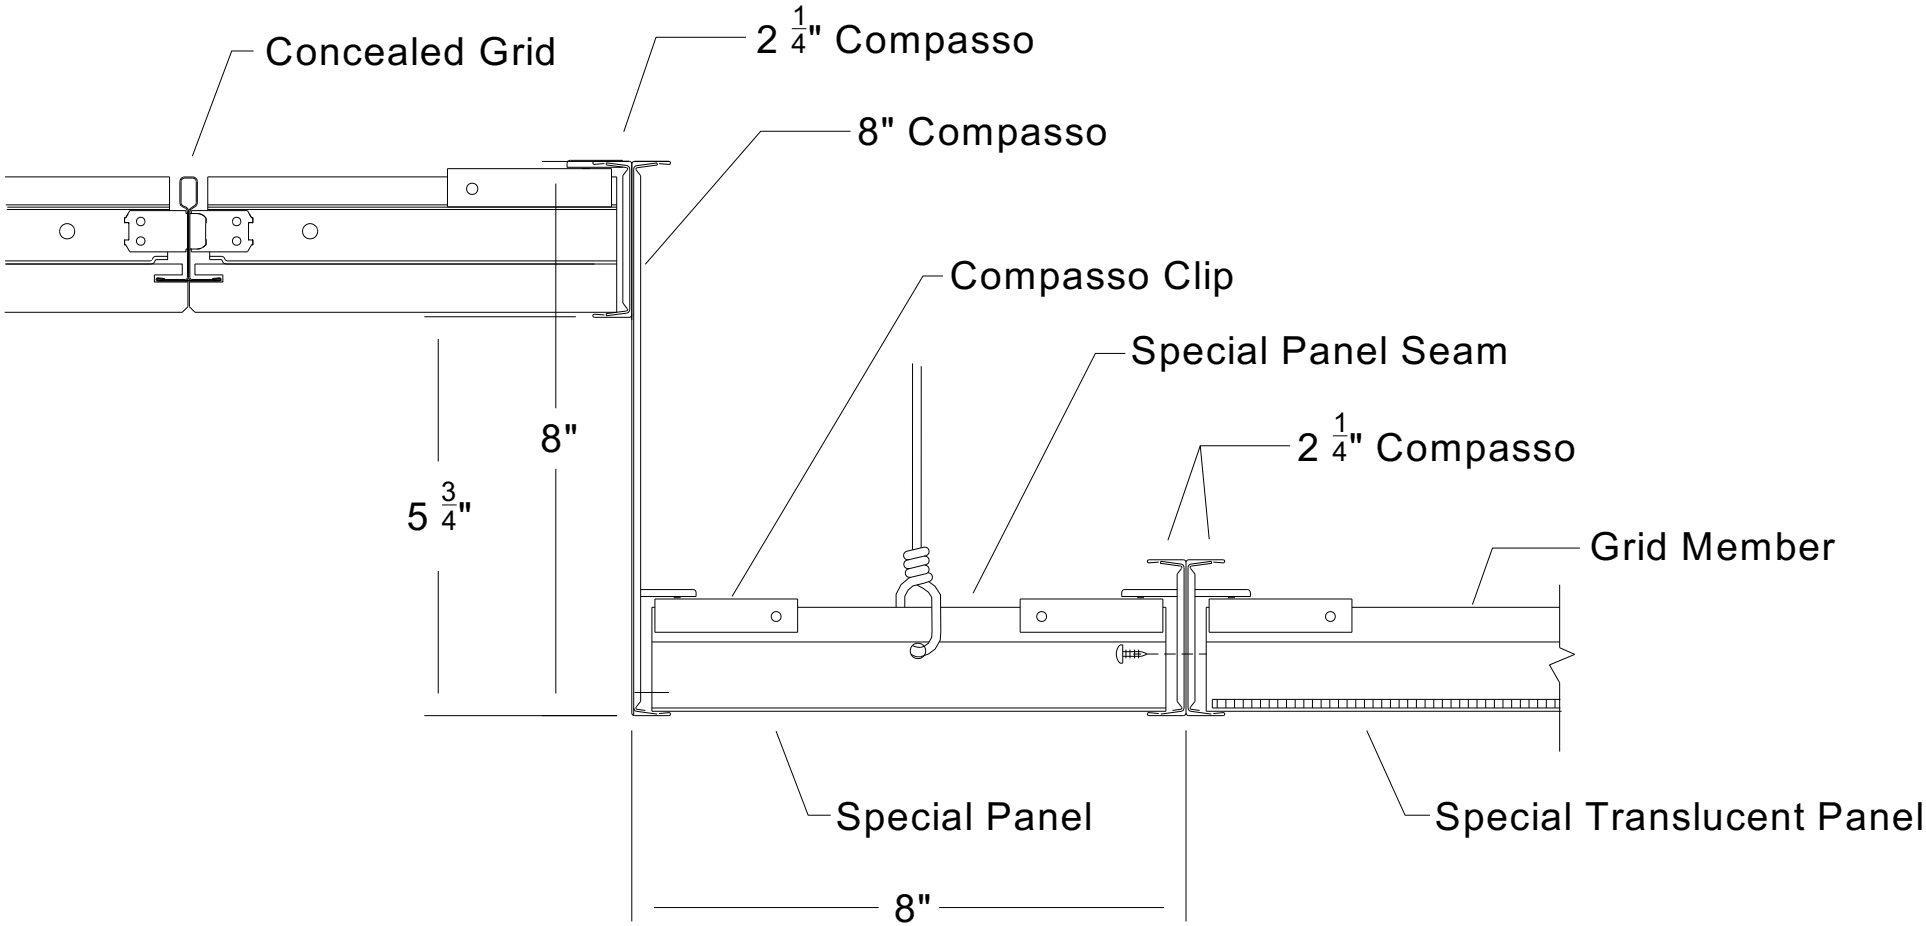

USG Corporation
125 South Franklin Street
Chicago, IL 60606-4678

Architectural and Technical Solutions
800-874-4968

Drawn by:		Date:	July 31, 2006
Approved:	SM	Date:	
Revision:	DN	Change:	
Scale:	Not to Scale	Project:	
		File:	091500123

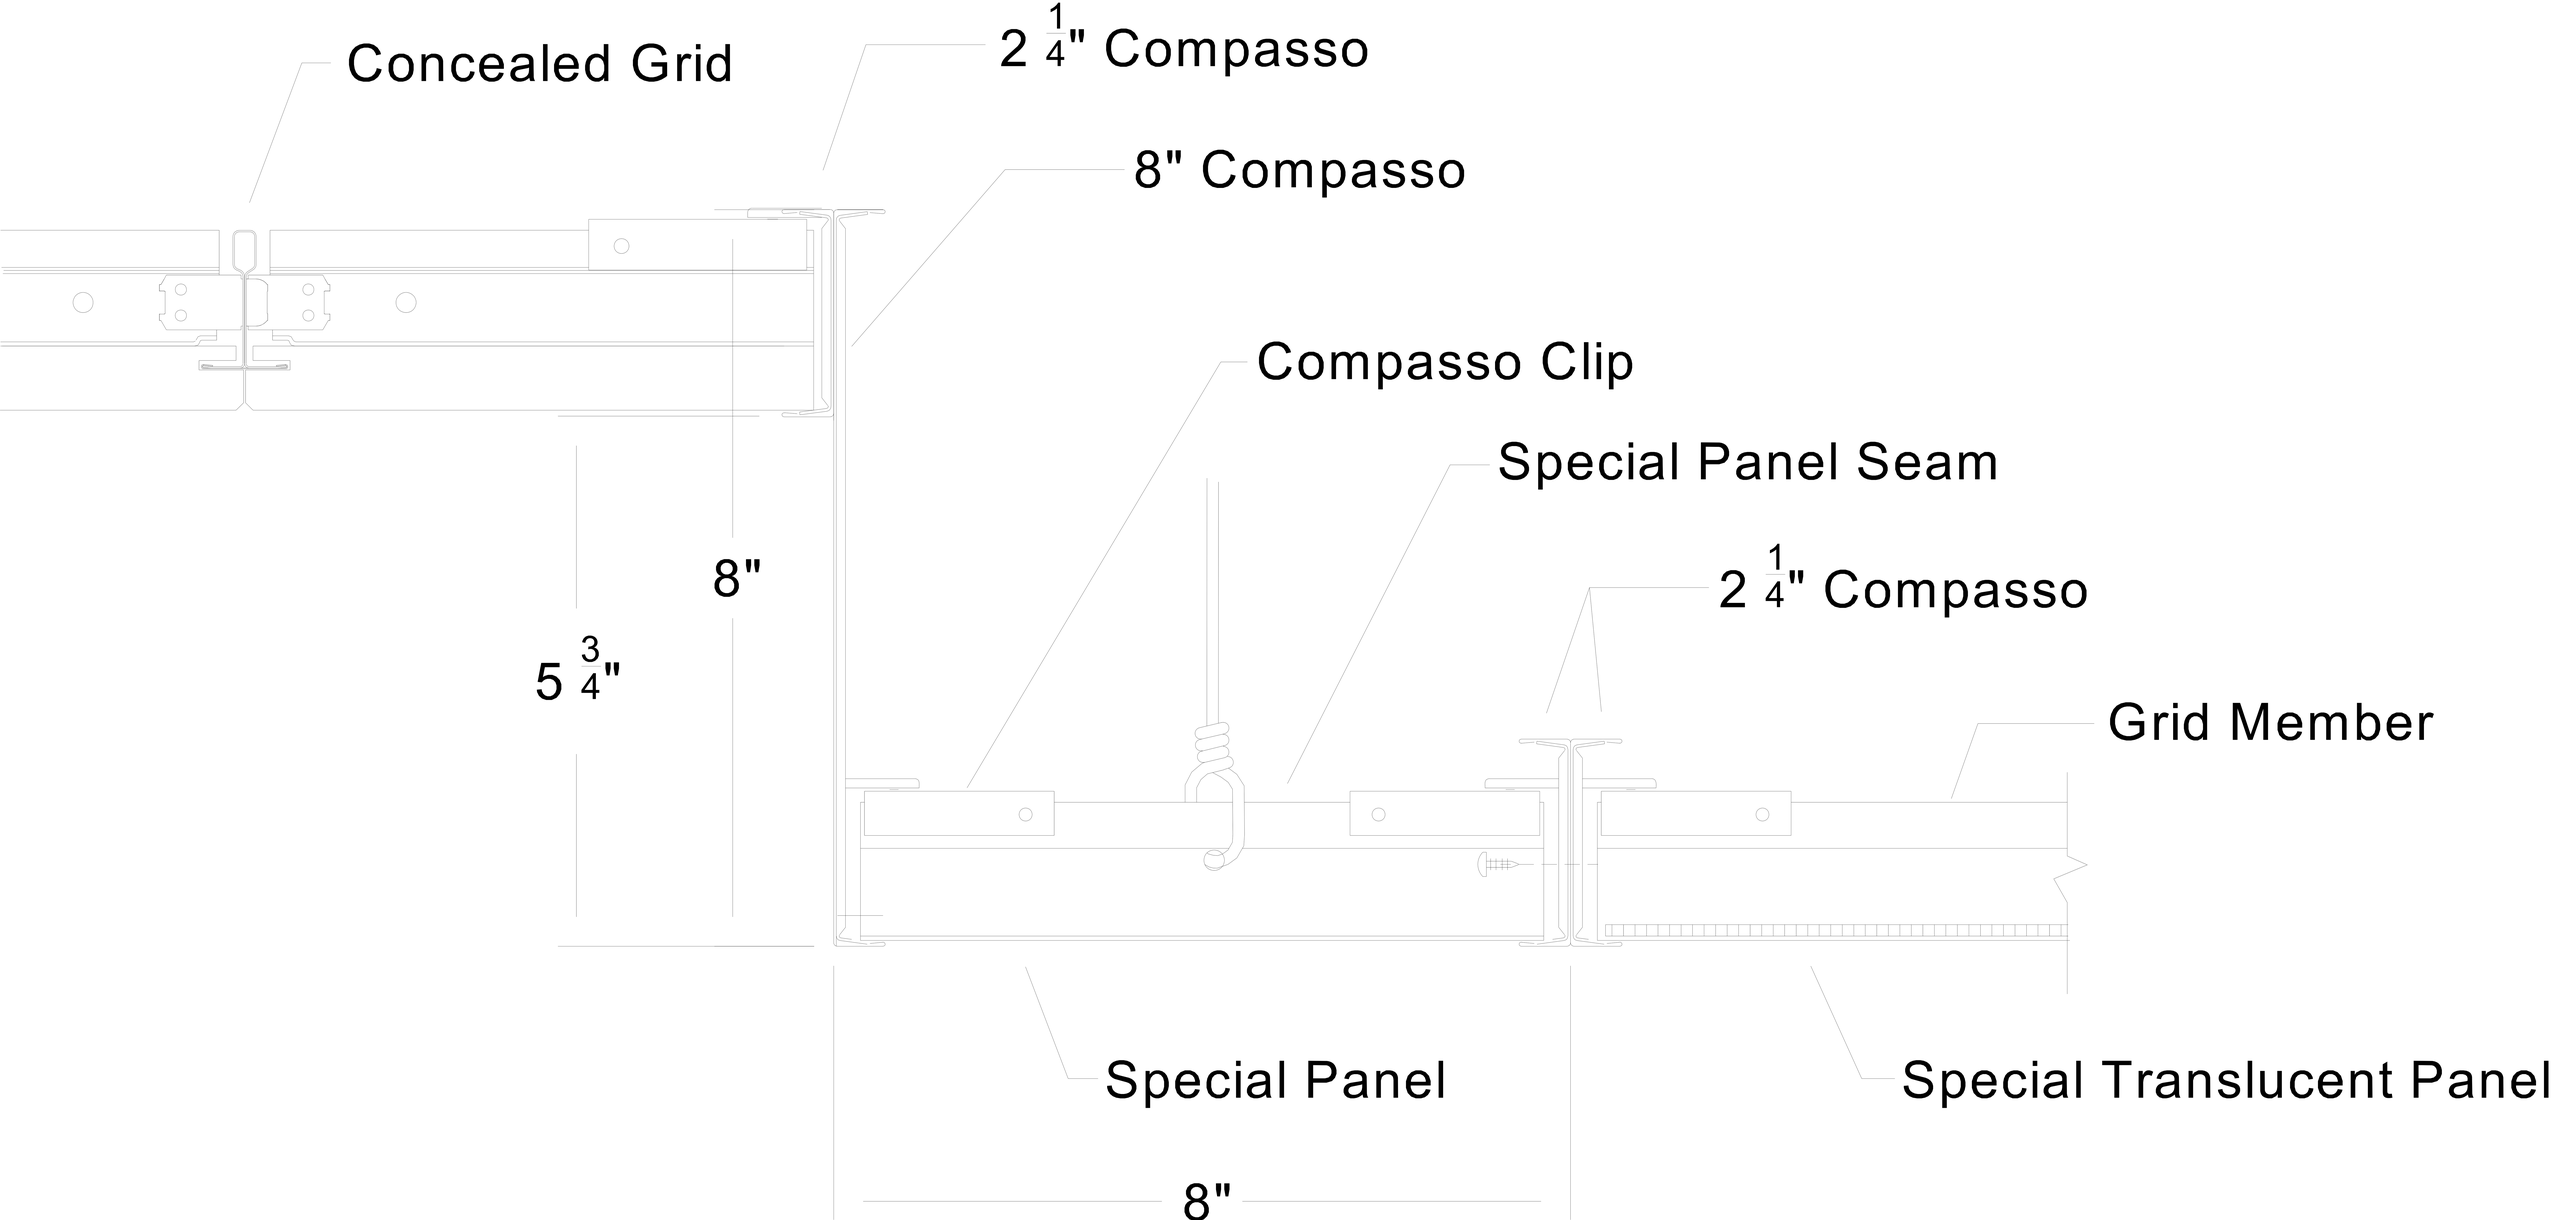
Concealed Grid
2 1/4" Compasso
8" Compasso
Compasso Clip
Special Panel Seam
8"
5 3/4"
2 1/4" Compasso
Grid Member
Special Panel
Special Translucent Panel
8"